DO NOT SCALE - Use only written dimensions. All dimension must be verified prior to the works being put into hand and any discrepancies reported to the originator.

This drawing is copyright and shall not be reproduced not used for any other purpose without the written permission of Parker Liddle Architecture.

This drawing must be read in conjunction with all other related drawings and it is the contractors responsiblity to ensure full compliance with the Building Regulations.

Drawing to be used only as described in the drawing status below

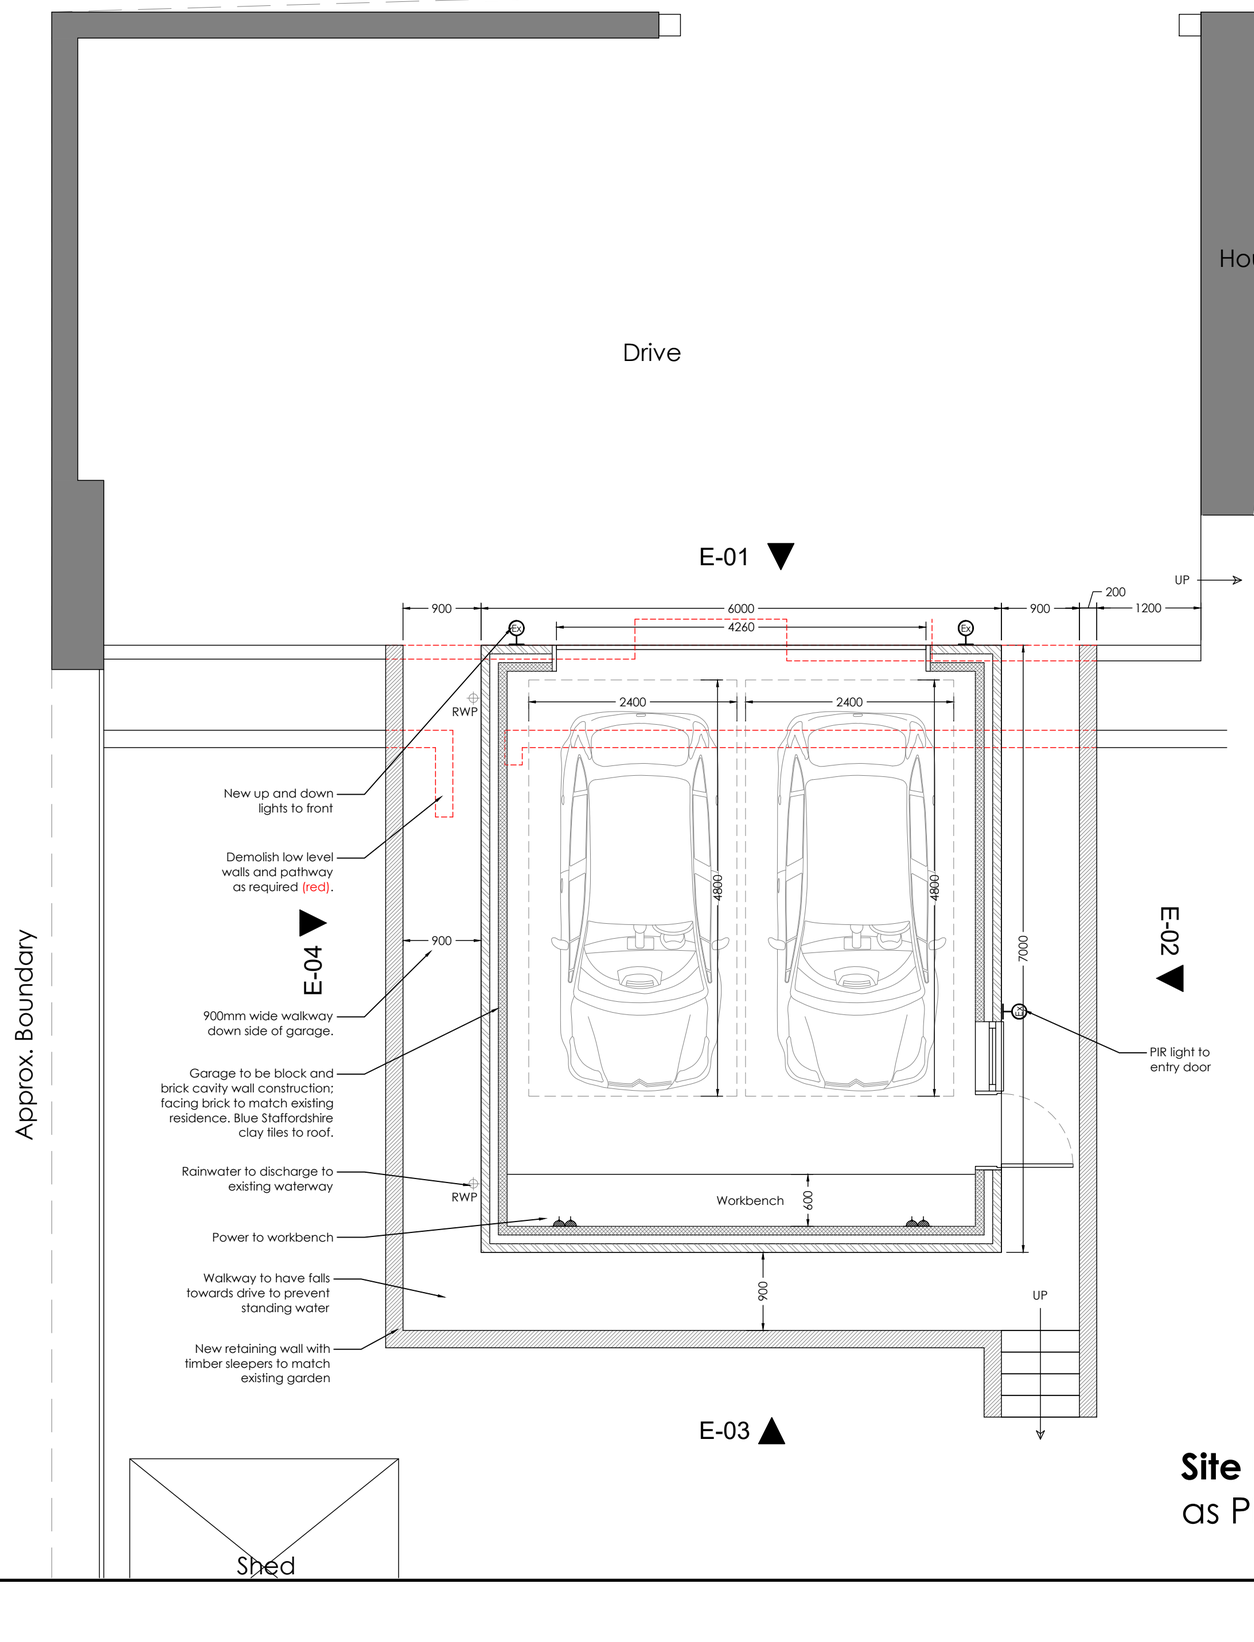

Remainder of Garden Not Surveyed

Site Plan
as PROPOSED Scale 1:50

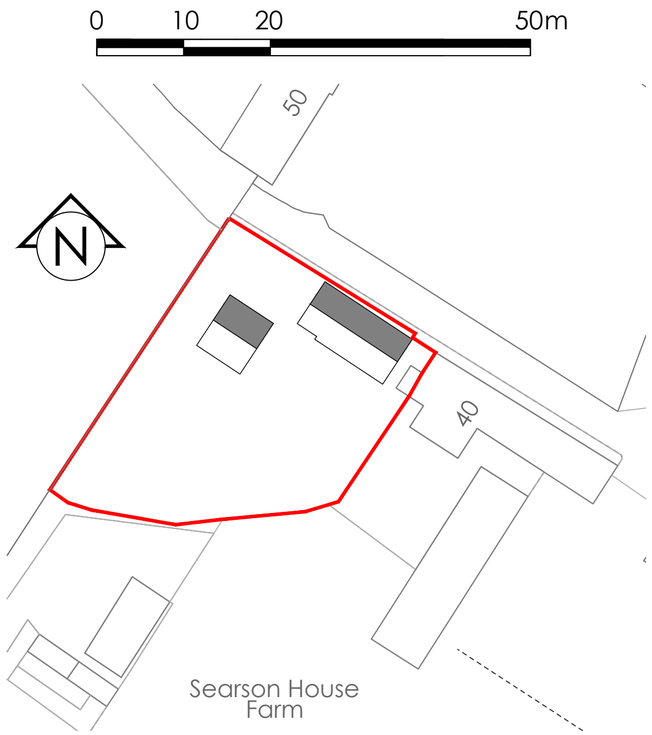

Block Plan as PROPOSED
Scale 1:500

Rev B - JPL - Block Plan added for planning
Rev A - JPL - Amendments following client consult

STATUS:	Feasibility		
DWG NO:	1020-03	REVISION:	B
CLIENT:	Mr & Mrs Lancaster		
PROJECT:	42 Codnor-Denby Lane Codnor Ripley DE5 9SN		
TITLE:	Single Storey Double Garage Plan as Proposed		
DRAWN BY:	KB	PAPER SIZE:	A2
SCALE:	As Shown	DATE:	16.04.21

PARKER LIDDLE
ARCHITECTURE
1 HERITAGE BUSINESS CENTRE
DERBY ROAD, BELPER, DE56 1SW
Tel: 01773 292009
plarchitecture.co.uk / mail@plarchitecture.co.uk