Plan Section
Ground floor and
Front Garden

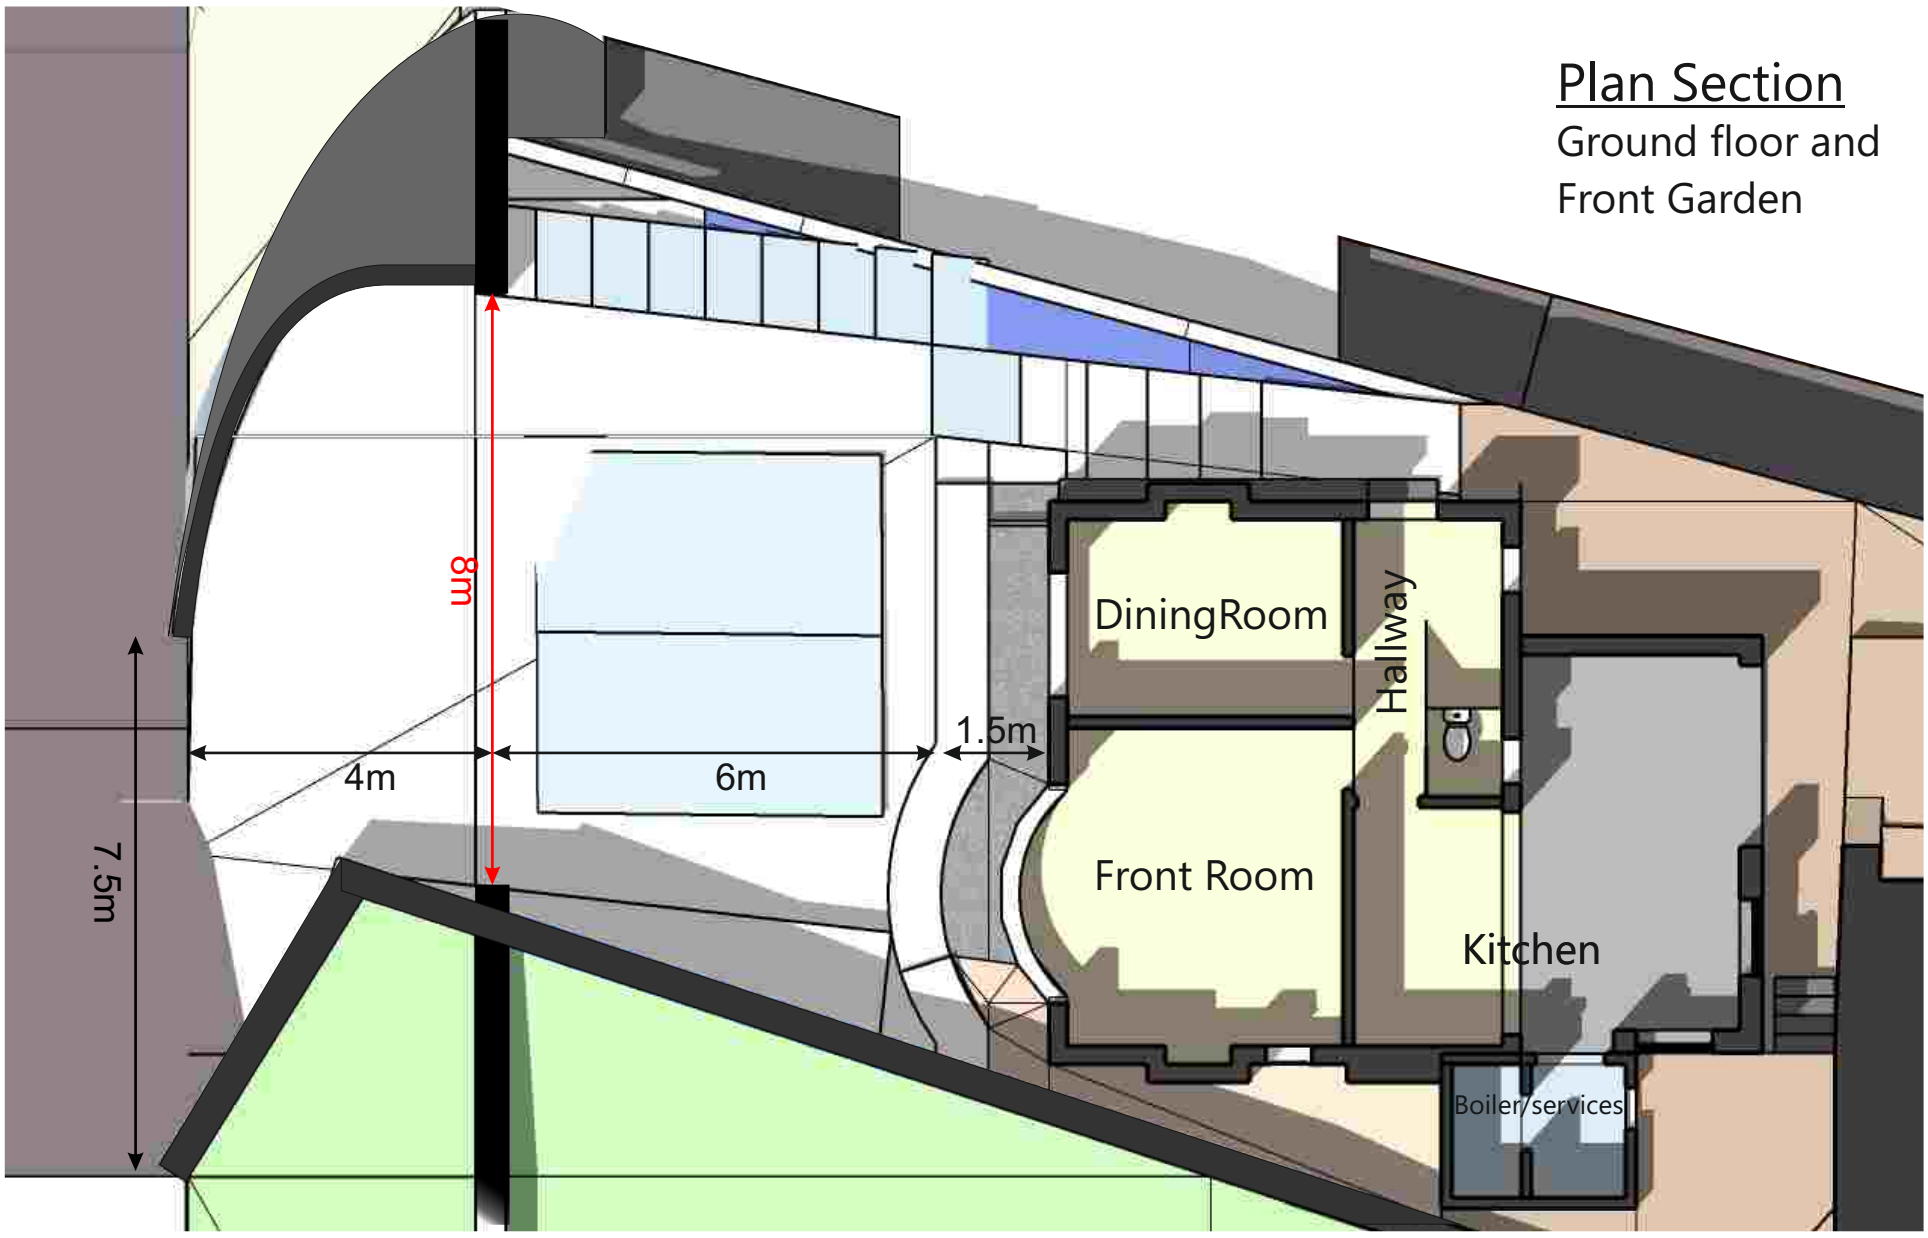

First floor Plan Section

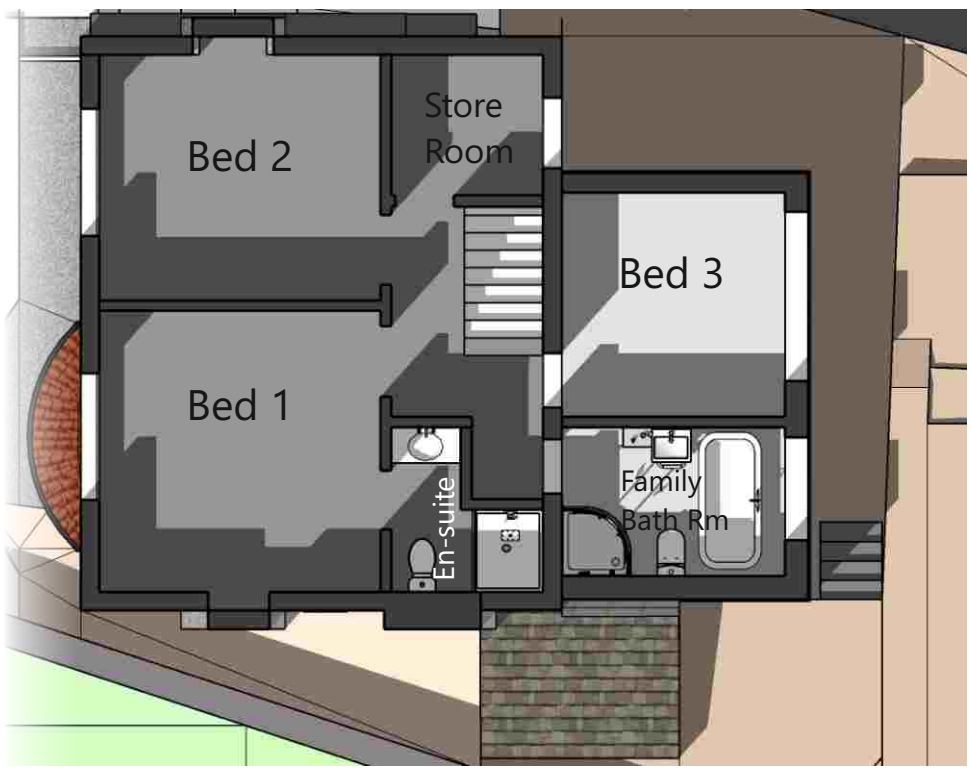

Scale 1:100

0 2 4 6 8 10m

North

General drawing notes:
1. This design and drawing and any related specification are the intellectual property of 'David Guy Architectural Services', and may not be reproduced in drawing or built form without 'DGAS' express permission
2. 'DGAS' reserve the right to alter any item or specification shown on this drawing to accord with the latest details and regulations
3.This drawing should not be scaled, only figured dimensions are to be used, all dimensions should be checked on site prior to work commencing.
4. The drawings are in metric scale
5. Please report any discrepancies to 'DGAS' immediately
6. All drawings are to be read in conjunction with any other relevant engineers / consultants drawings or other information where applicable.

Revision '0' -30/04/21
Issued for Client Approval

'A' - 10/10/20
ISSUED FOR PLANNING APPLICATION

Project: 27 Newbridge Road, Ambergate, Belper. DE56 2GR		
Client: Mr&Mrs D&L Beresford-King		
Title: Proposed Plans		
Scale: 1:50@A3	Inception: Jan 2021	Drawn: DG
Job: C1056	Dwg No: P02	Rev: 0

DAVID GUY
ARCHITECTURAL
SERVICES
www.dg4design.co.uk
e: info@dg4design.co.uk
47 Long Row, Belper, De56 1DS Mobile 07979 542199