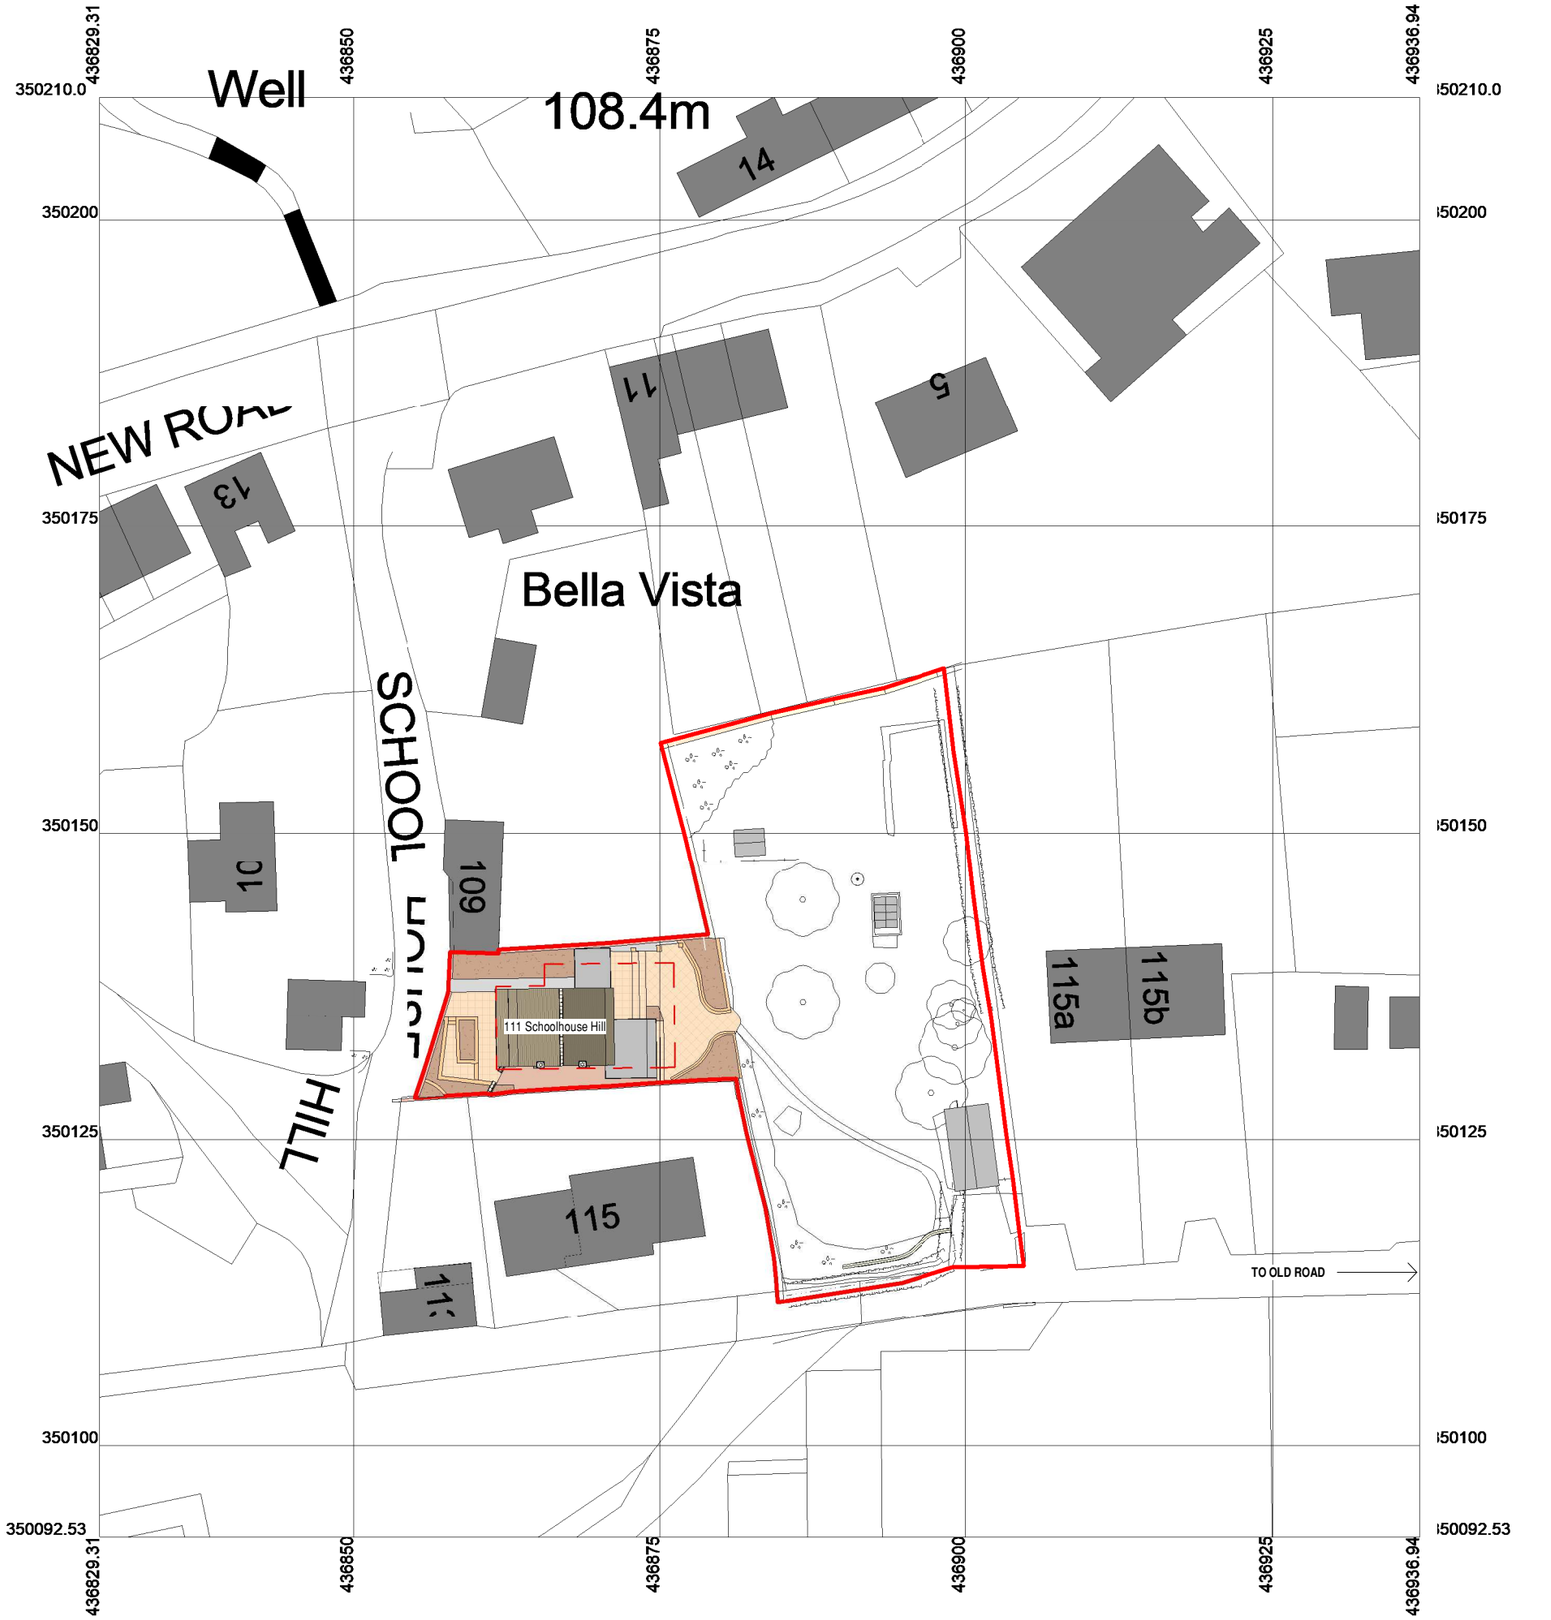

N

0 10m 20m 50m

1 Site Location Plan
1 : 500

GENERAL NOTES

1. Do not scale off this drawing unless a scale bar is provided
2. Any ambiguities, omissions and errors on this drawing should be notified immediately to the Architect before the commencement of works on site
3. Dimensions are in millimetres unless otherwise stated
4. Dimensions, unless otherwise indicated, are to the face of unfinished block walls or to the finished plaster face of stud partitions
5. Dimensions are to be checked on site. Discrepancies are to be notified immediately to the Architect before the commencement of works on site
6. All levels are in meters unless otherwise stated
7. This drawing is to be read in conjunction with all other relevant drawings and specifications for this project

CDM REGULATIONS

Denotes a significant hazard or difficult to manage procedure. Please refer to Designer Hazard Register for further information regarding mitigation of hazards.

REVISION NOTES

Rev	Date	Description	Issuer	Checker
P1	2021-04-30	First issue for planning submission	JSC	

Bowman Developments
39 Chesterfield Road, Belper DE56 1FF
T 07817 142099
E crawfords187@gmail.com

PROJECT NAME: 111 Schoolhouse Hill
PROJECT No.: 21-0001

CLIENT / USER NAME: Crawford

VOLUME: S1 Proposed Site

SHEET NAME: Site Location Plan

FULL DOCUMENT REFERENCE

Identification / Location | Sheet Number

Project Code | Originator Code | Vol/ Zone | Level/ Location | Doc Type | Role/ Dis | Number

SHH-JSC-S1-XX-DP-A-10000

Renumbered from:

REVISION DATE: 2021-04-30
REVISION: P1

STATUS: A3 Planning

SHEET: A3 L
SCALE: 1 : 500

U:\JSC\DE56 2BB\DE56-2BB\RVT\DE56 2BB Revit CombinedSiteMaster00.rvt

111-Titles-Standard-A3-Landscape-BlockRight_BS1192 Deltek DLM version 2021-02-24 © copyright