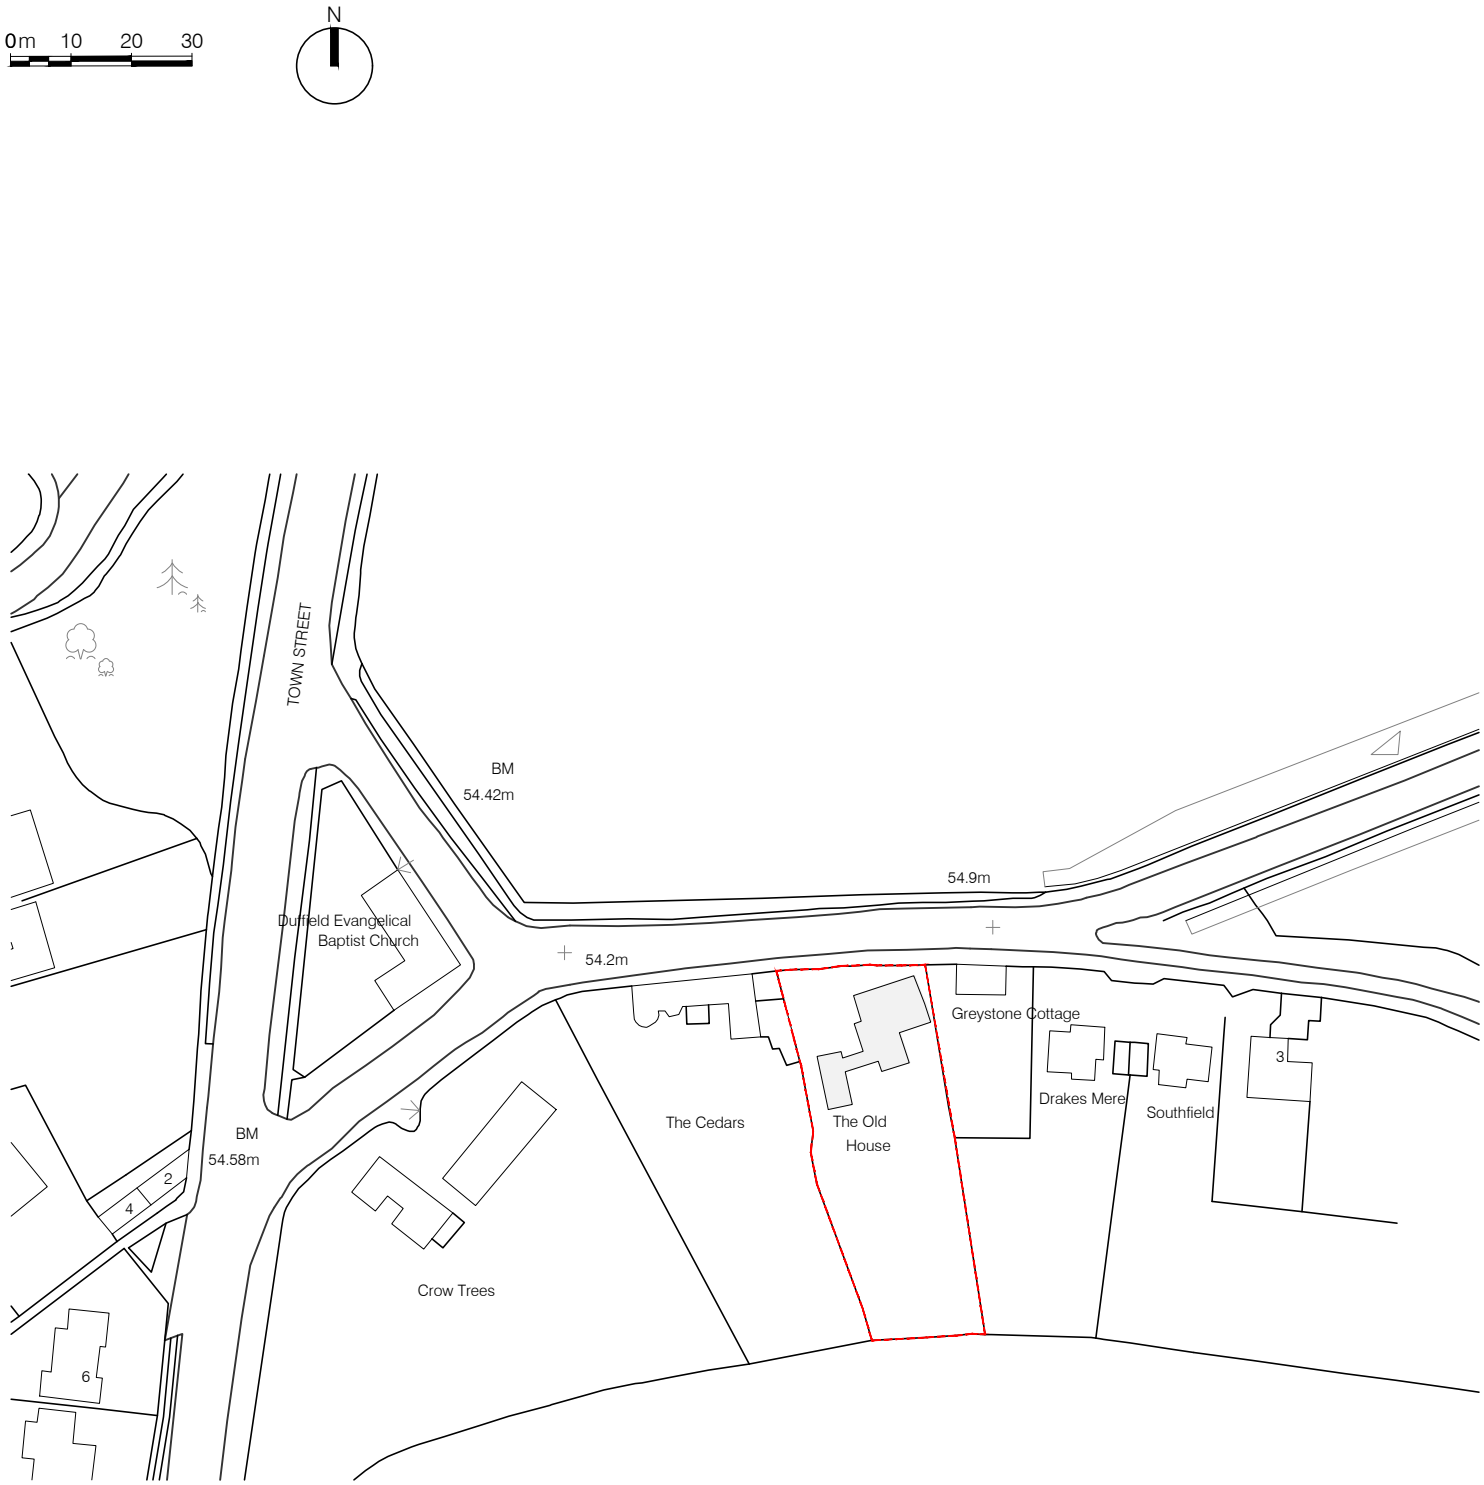

Ordnance Survey (c) Crown Copyright 2021. All rights reserved. Licence number 100022432

The Old House, Makeney Road
Duffield, Derbyshire

Site Location Plan

MMA PROJECT REF	SCALE(S)	PAPER SIZE	DRAWN BY
2109	1:1250	A4	GK

PROJECT	ORIGINATOR	ZONE	LEVEL	TYPE	ROLE	NUMBER
OHD	MMA	Z1	XX	DR	A	01001

STATUS	SUITABILITY DESCRIPTION
D5	ISSUED FOR PLANNING

REVISION	REVISION DESCRIPTION
P1	PRELIMINARY

Rev.	Description	Date	By	Chk'd
P1	First Issue	29-04-21	GK	-

This document is copyright of Matthew Montague Architects. If in doubt ASK. Drawing measurements shall not be obtained by scaling. Verify all dimensions prior to construction. Immediately report any discrepancies on this document to the Architect. This document shall be read in conjunction with associated models, specifications and related consultant's documents.

MATTHEW MONTAGUE
ARCHITECTS

The Cheese Factory . Longford Lane . Longford . Ashbourne .
Derbyshire . DE6 3DT

Tel: 01335 330510 . info@matthewmontague.co.uk .
www.matthewmontague.co.uk