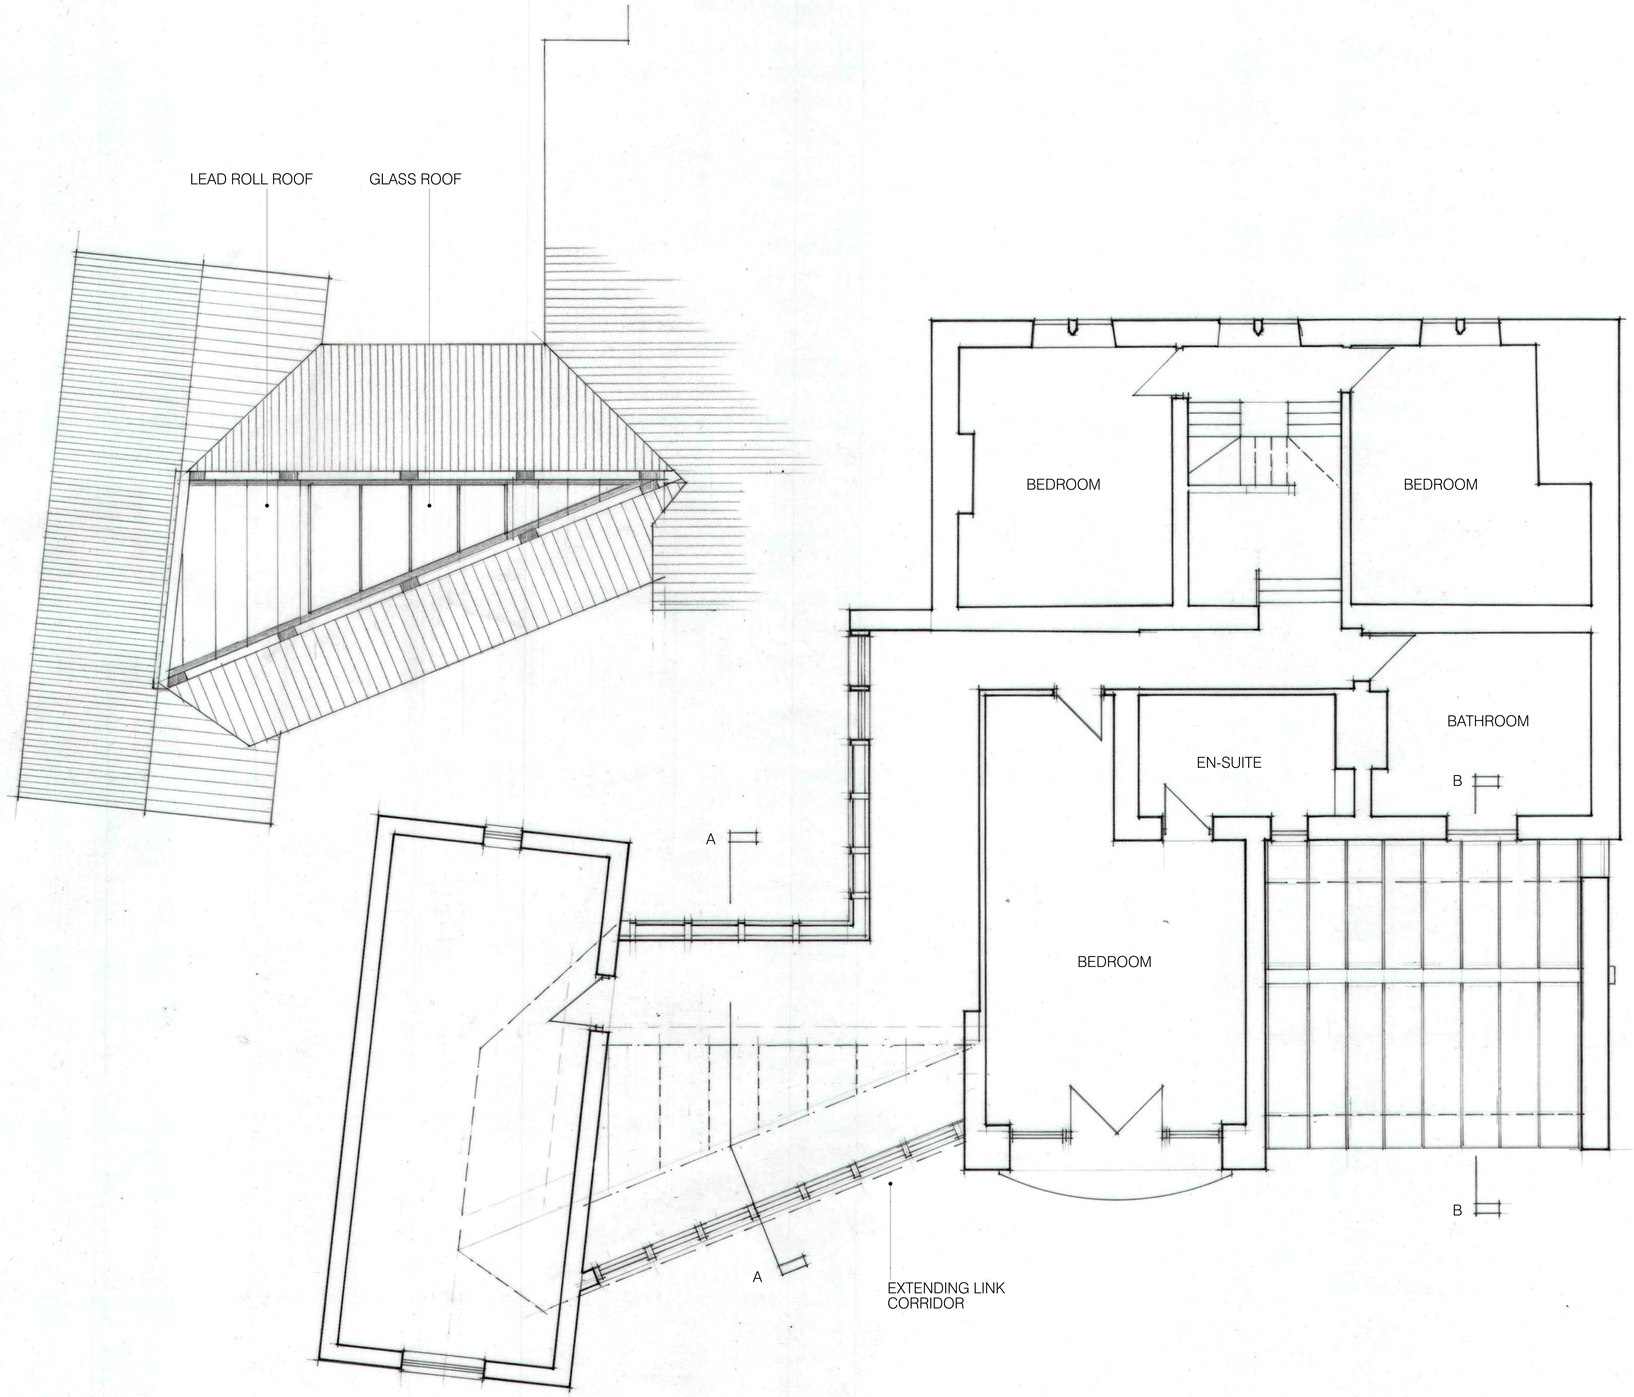


FIRST FLOOR PLAN

0mm 500 1000 1500

N

| Rev. | Description | Date | By | Chk'd |
|---|---|---|---|---|
| P1 | First Issue | 23-03-20 | PMcL | - |

MATTHEW MONTAGUE
ARCHITECTS
The Cheese Factory . Longford Lane . Longford . Ashbourne . Derbyshire . DE6 3DT
Tel: 01335 330510 . info@matthewmontague.co.uk . www.matthewmontague.co.uk

The Old House, Makeney Road
Duffield, Derbyshire

First Floor as Proposed

| MMA PROJECT REF | SCALE(S) | PAPER SIZE | DRAWN BY |
|---|---|---|---|
| 2109 | 1:50 | A1 | PMc |

| PROJECT | ORIGINATOR | ZONE | LEVEL | TYPE | ROLE | NUMBER |
|---|---|---|---|---|---|---|
| OHD | MMA | Z1 | FF | DR | A | 02004 |

| STATUS | SUITABILITY DESCRIPTION |
|---|---|
| S0 | WORK IN PROGRESS |

| REVISION | REVISION DESCRIPTION |
|---|---|
| P1 | PRELIMINARY |

This document is copyright of Matthew Montague Architects. If in doubt ASK. Drawing measurements shall not be obtained by scaling. Verify all dimensions prior to construction. Immediately report any discrepancies on this document to the Architect. This document shall be read in conjunction with associated models, specifications and related consultant's documents.