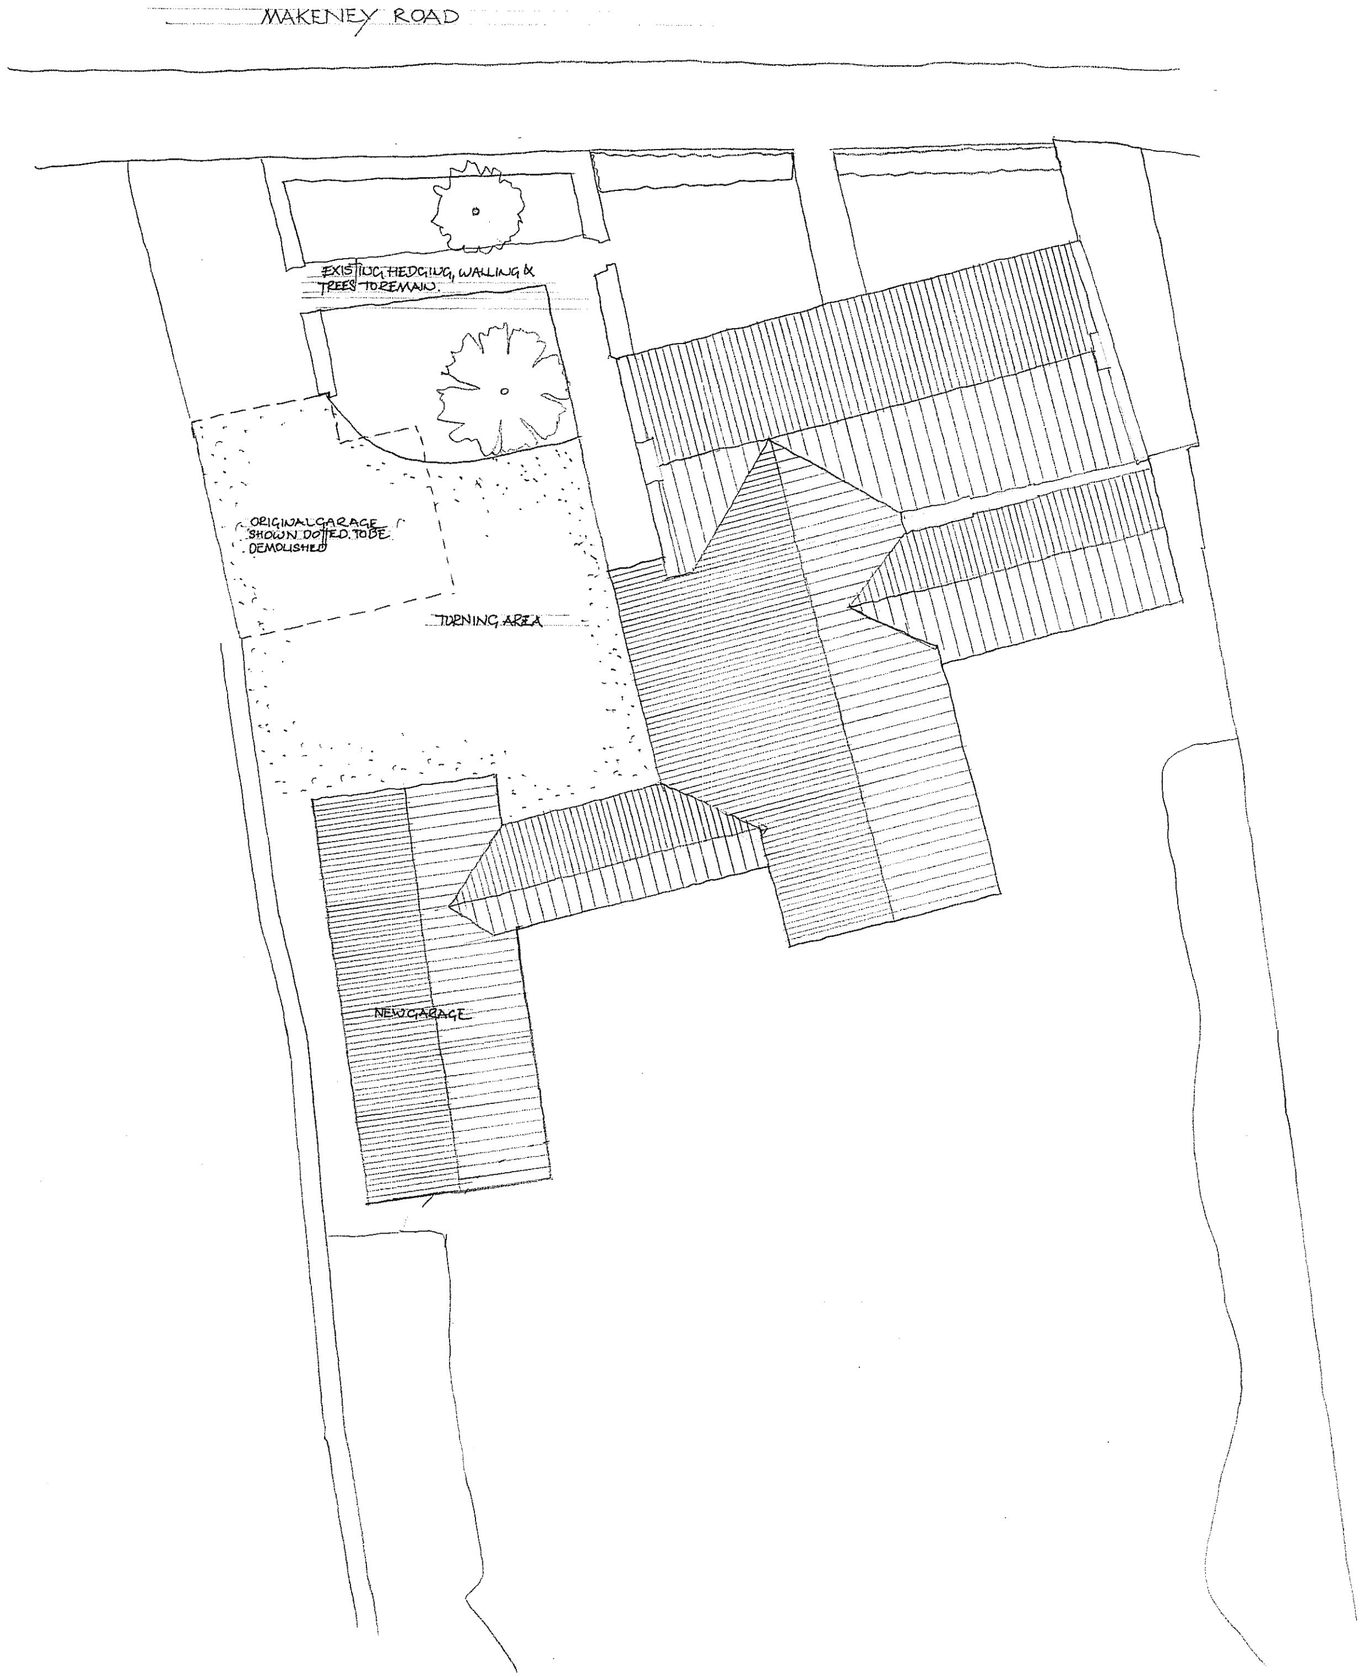

0m 2 4 6

N

Rev.	Description	Date	By	Chk'd
P1	First Issue	06-04-21	PMcL	-

MATTHEW MONTAGUE ARCHITECTS

The Cheese Factory . Longford Lane . Longford . Ashbourne . Derbyshire . DE6 3DT

Tel: 01335 330510 . info@matthewmontague.co.uk . www.matthewmontague.co.uk

The Old House, Makeney Road
Duffield, Derbyshire

Block Plan Drawing as Existing

MMA PROJECT REF	SCALE(S)	PAPER SIZE	DRAWN BY
2109	1:200	A2	PMc

PROJECT	ORIGINATOR	ZONE	LEVEL	TYPE	ROLE	NUMBER
OHD	MMA	Z1	XX	DR	A	01002

STATUS	SUITABILITY DESCRIPTION
S0	WORK IN PROGRESS

REVISION	REVISION DESCRIPTION
P1	PRELIMINARY

This document is copyright of Matthew Montague Architects. If in doubt ASK. Drawing measurements shall not be obtained by scaling. Verify all dimensions prior to construction. Immediately report any discrepancies on this document to the Architect. This document shall be read in conjunction with associated models, specifications and related consultant's documents.