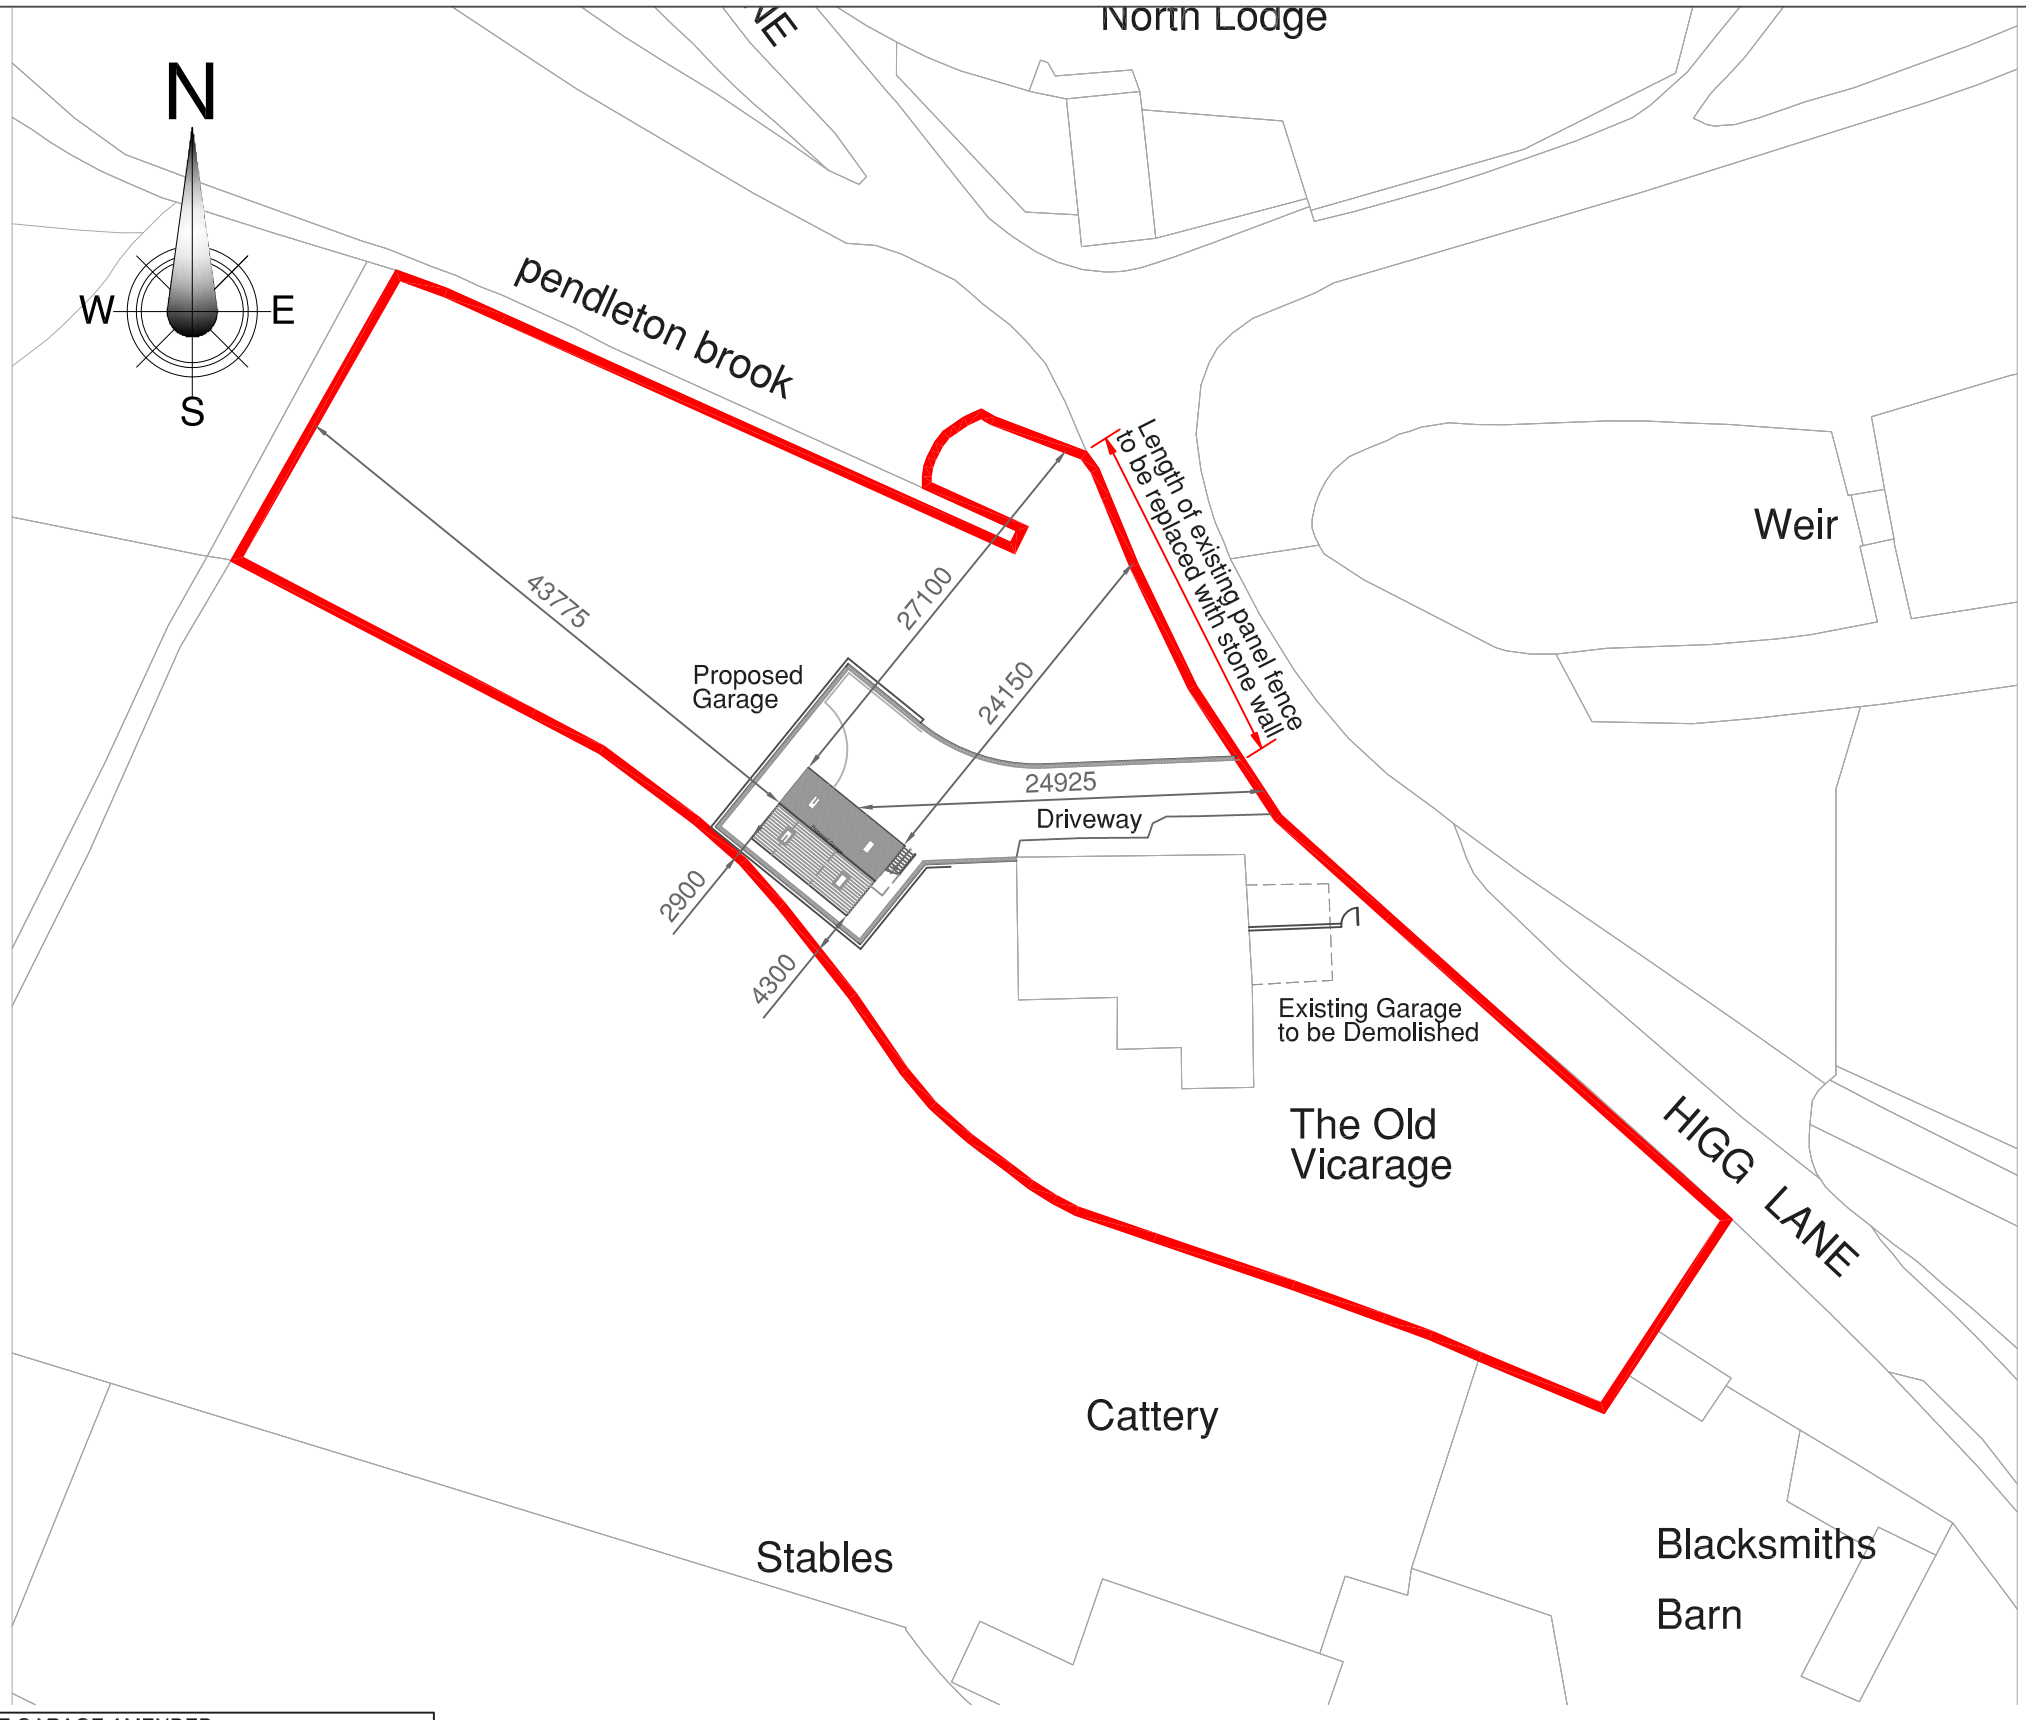

B	04/05/21	ORIENTATION OF GARAGE AMENDED.
A	26/04/21	LOCATION AND LENGTH OF EXISTING FENCE LINE ADDED.

© copyright

Project: PROPOSED GARAGE & DRIVEWAY, THE OLD VICARAGE, ALDERWASLEY, DERBYSHIRE.

Drawing Title: BLOCK PLAN.

H M CHAMBERS & PARTNERS
consulting civil and structural engineers
41a,Derby Road, Heanor,
Derbyshire. DE75 7QG.
ace consultancy engineering business environment

Date: March 2021
Scale: 1:500 @ A3
Drawing No.: N7881-101 B