

Site Plan (Scale 1:100)



Photo of Existing Garage

NOTES

1. No dimensions to be scaled from this drawing.
2. This drawing is to be read in conjunction with all relevant Architect's and Engineer's drawings.

0 10

Scale 1:100 Metres

Copyright © 2015 - Anthony Williams & TJ Crump Oakwrights Ltd
All rights reserved. No part of this drawing may be reproduced, distributed, or transmitted in any form or by any means, including photocopying, recording, or other electronic or mechanical methods, without the prior written permission of the publisher.

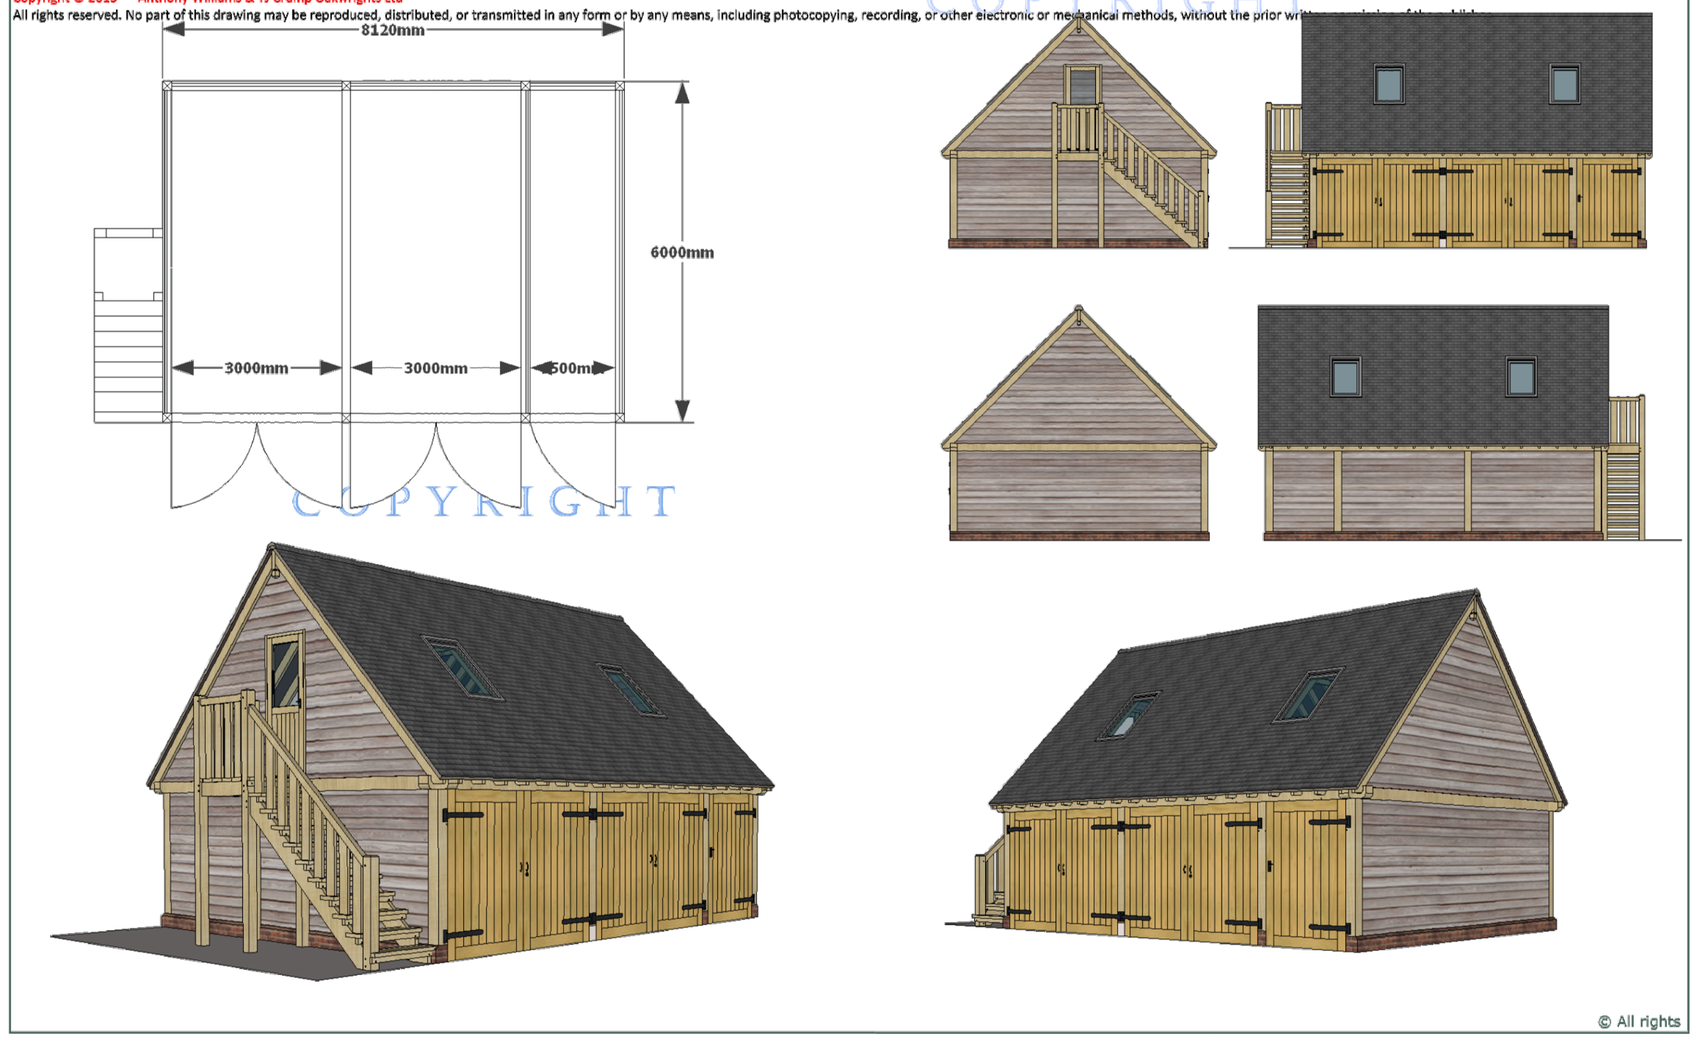

COPYRIGHT
COPYRIGHT

© All rights

B	04/05/21	GARAGE ORIENTATION AMENDED. LLEYLANDI TO BE REMOVED. WALL ADDED IN LOCATION OF DEMOLISHED GARAGE.	D.
A	26/04/21	CLIENTS NAME CHANGED.	D.
Rev.	Date	Amendments	Initials



Photo of Existing Garage

MR. A. WARZYNSKI

Project
Proposed Garage & Driveway
The Old Vicarage,
Alderwasley,
Derbyshire.

Drawing Title

LAYOUT AND ELEVATIONS TO PROPOSED DETACHED GARAGE.

H M CHAMBERS & PARTNERS
consulting civil and structural engineers
41a Derby Road , Heanor
Derbyshire. DE75 7QG
Telephone [01773] 718994

OAKWRIGHTS COUNTRY BUILDINGS

PROPOSED PLAN & ELEVATIONS

This drawing is indicative only and is not to be used for construction purposes.
It is intended to be read in conjuction with the appropriate quotation or contract documentation as annicable.

DRAWN BY: Tony Williams

Proposed Oak-Framed Gloucester Garage for Mr Alex Warzynski at The Old Vicarage, Alderwasley, Belper Derbyshire DE 56 2RB

REVISIONS	REMARKS
1	
2	
3	
4	
5	

Date April 2021

Scale AS NOTED

Drawing No. N7881-10 B

© copyright