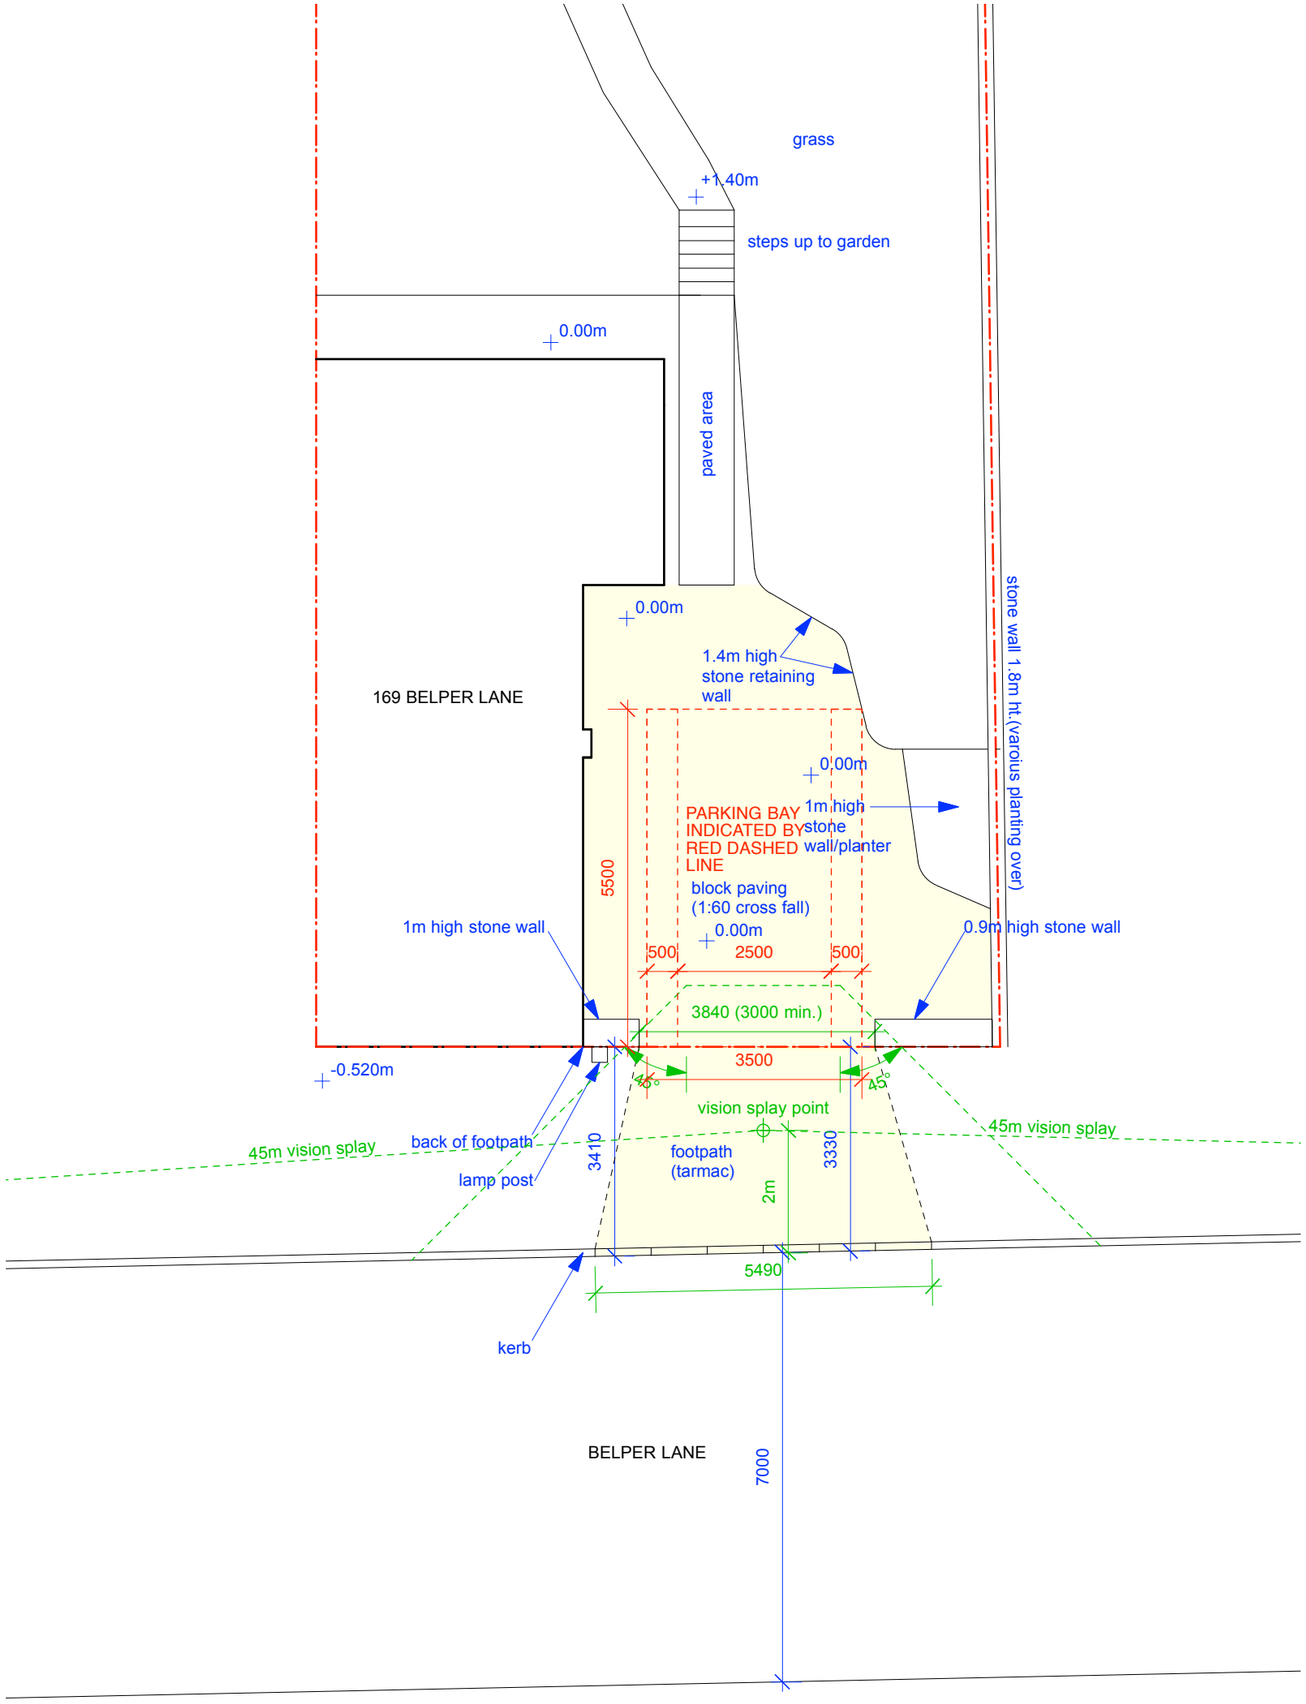

© Copyright Sutherland & Co Architects Ltd. 2021

Notes

This drawing has been prepared for the sole purpose of applying for Planning permission. No liability will be accepted for any omission should the information contained herein be used for any other purpose.

Scale

0	1	2	4	8m

scale 1:100 when printed at A3

AVA/2021/0361
169 BELPER LANE BELPER DE56 2UJ

Key

Site boundary

Proposed works

Issue / revision

A	04.05.21	Parking bay increased by 500mm each side.

Sutherland & Co.
Chartered architects

t 01620 248180
e info@sutherland.co.uk
www.sutherland.co.uk

Job Title
169 Belper Lane, Belper

Drawing Title
Proposed Site Plan & Specification

Drawing Status
PLANNING

Drawing Number	Revision
2044 (P) 001	**A**

Scale	Date	Drawn	Checked
1:100@A3	JAN 21	MR	-