DO NOT SCALE - USE ONLY STATED DIMENSIONS. ANY DISCREPANCIES TO BE REFERRED TO THE ARCHITECT/SUPERVISOR

© THIS DRAWING IS COPYRIGHT AND SHOULD NOT BE COPIED WITHOUT APPROVAL OF GMA

NOTES:

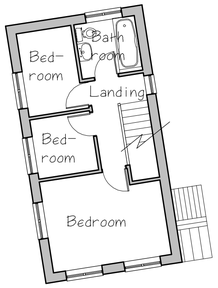

Proposed
First Floor
1 : 100

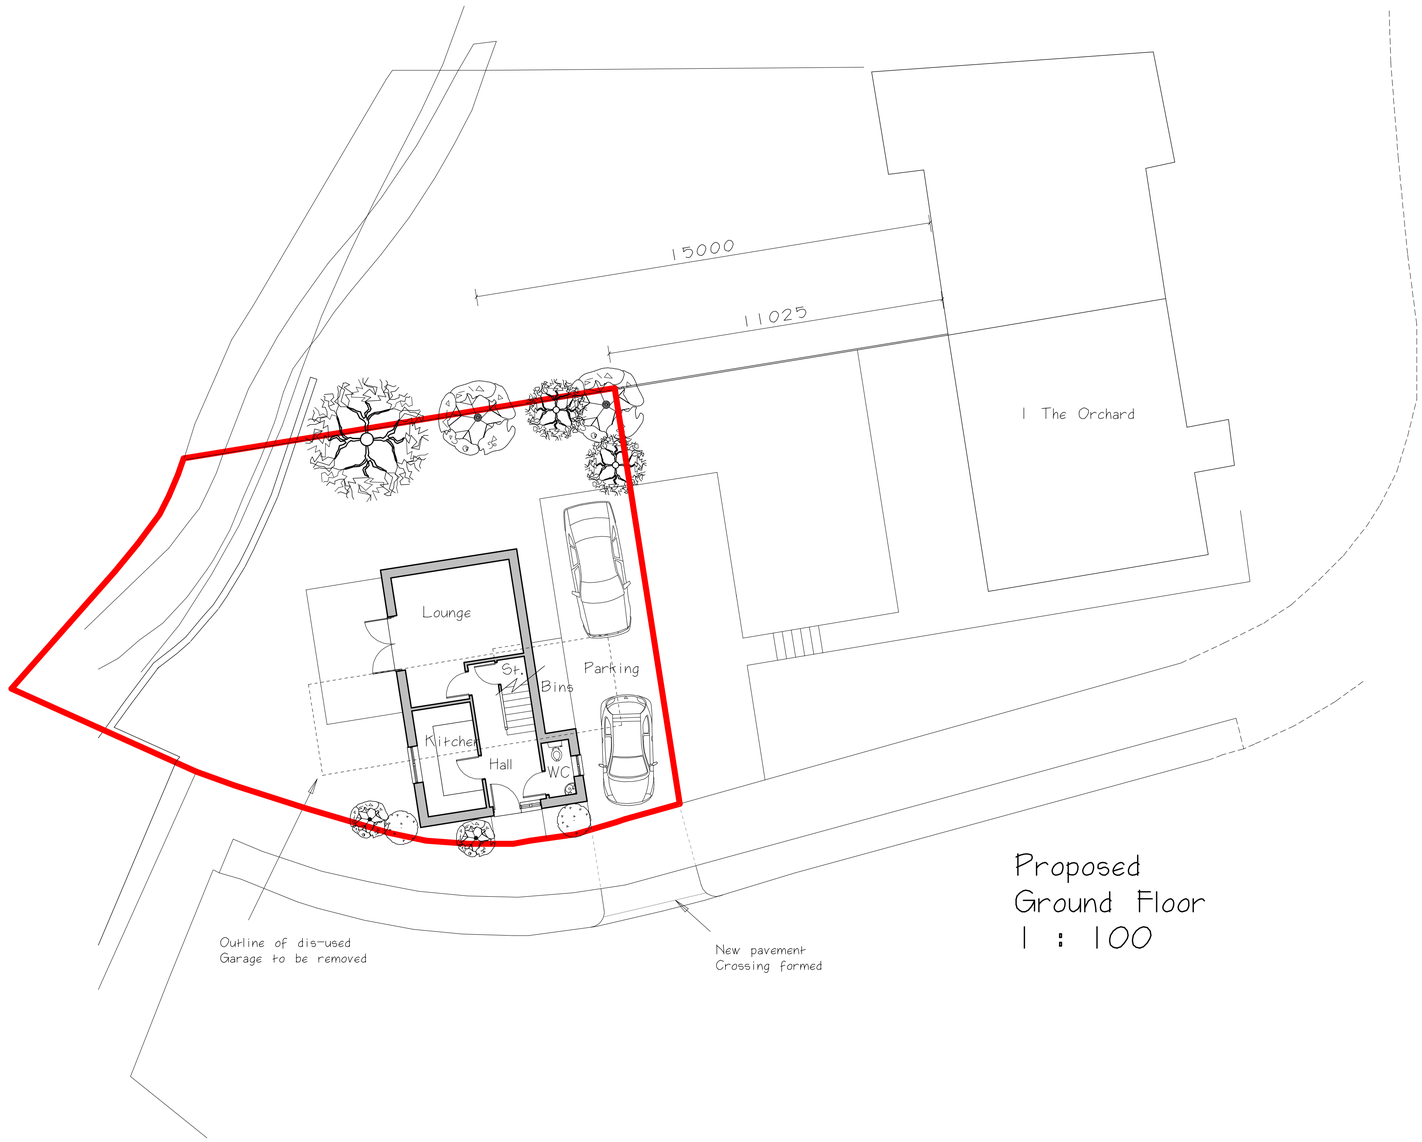

Proposed
Ground Floor
1 : 100

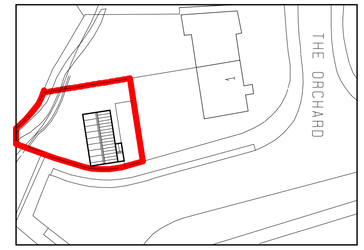

Block Plan
1 : 500

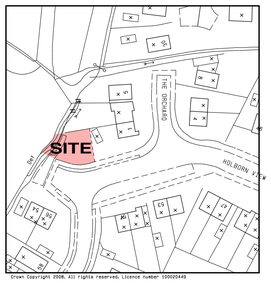

Location Plan
1 : 1250

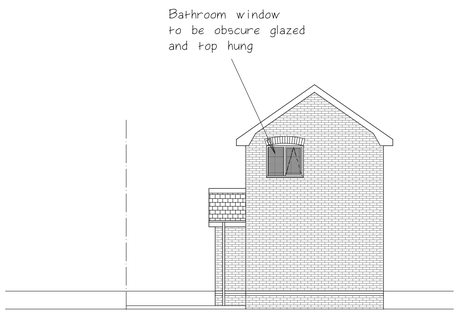

Rear Elev.
North 1 : 100

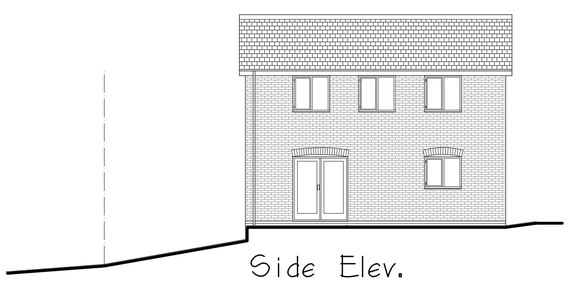

Side Elev.
West 1 : 100



Front / Road Elev.
South 1 : 100

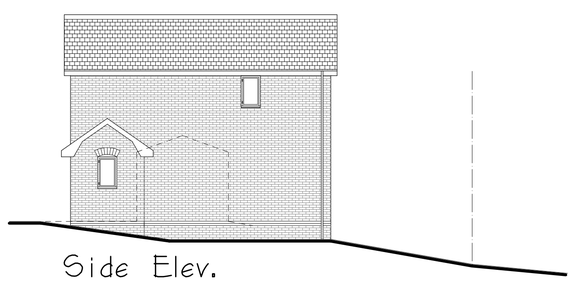

Side Elev.
East 1 : 100

0 1 2 3 4 5 6 7 8 9 10

GRAHAM MARKWELL ASSOCIATES LTD
ARCHITECTS & SURVEYORS

9 GREENWAY CLOSE, BORROWASH
DERBYSHIRE DE72 3HS
TEL: 07860 681291
or: 01332 678423

PROJECT TITLE:
Mr. & Mrs D. Sissons
Land to Rear 1 The Orchard
Codnor, Derbyshire

DRAWING TITLE:
Proposals

JOB NO:
21 GM 01 / 01

DRAWING NO: **01**
REVISION NO: **-**

SCALE:
1 : 100, 1 : 500, 1 : 1250 @ A1

DATE: **Apr. 21**
DRAWN BY: **GM**

GMA