
DPC
SL
ROOF
FRONT ELEVATION 1:100

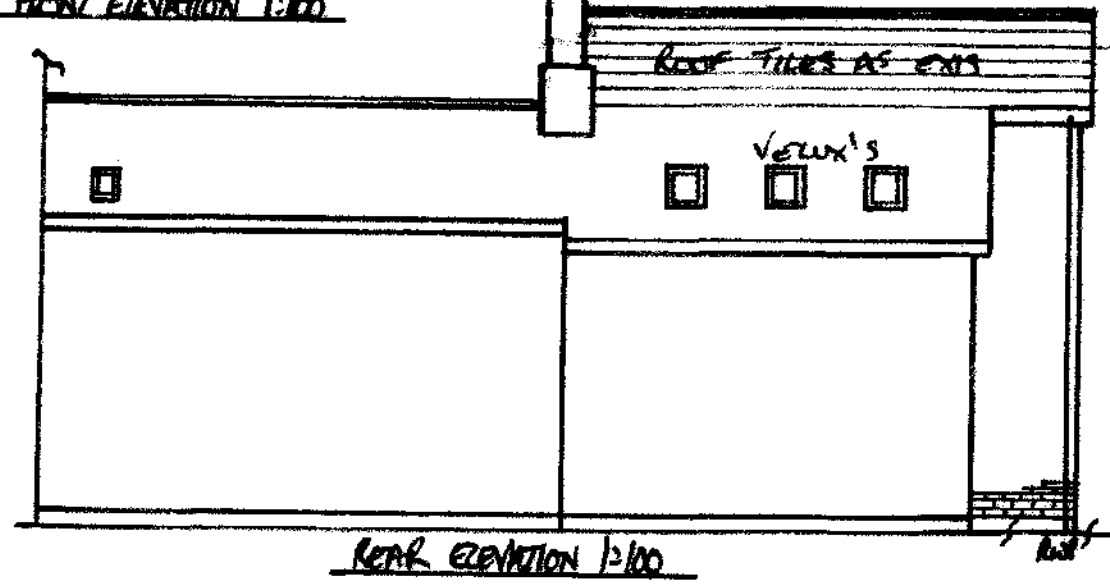
ROOF TILES AS EXIS
VELUX'S
REAR ELEVATION 1:100

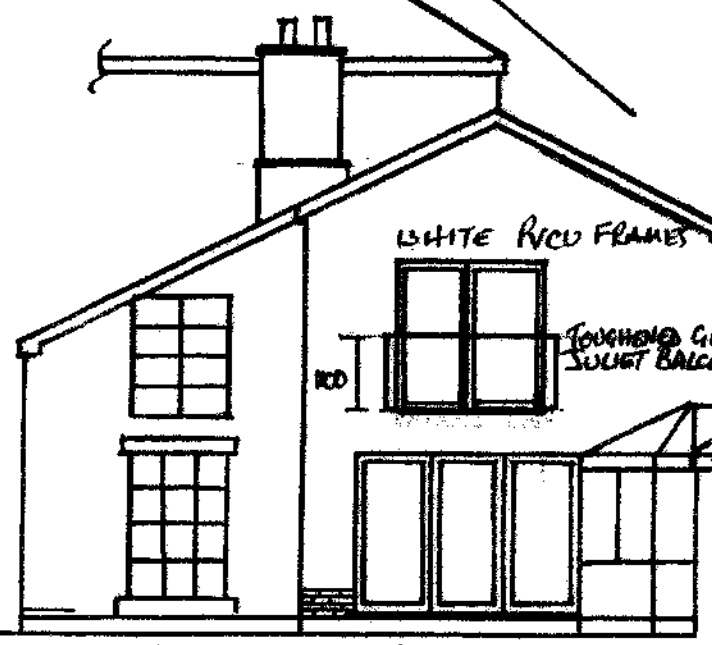
WHITE PVCU FRAMES
TOUGHENED GLASS JULIET BALCONY
1100
GARDEN ELEVATION 1:100

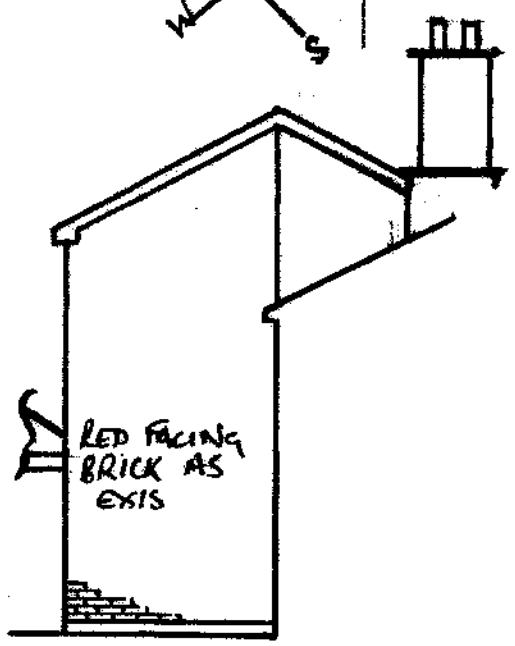
RED FACING BRICK AS EXIS
COURTYARD 1:100

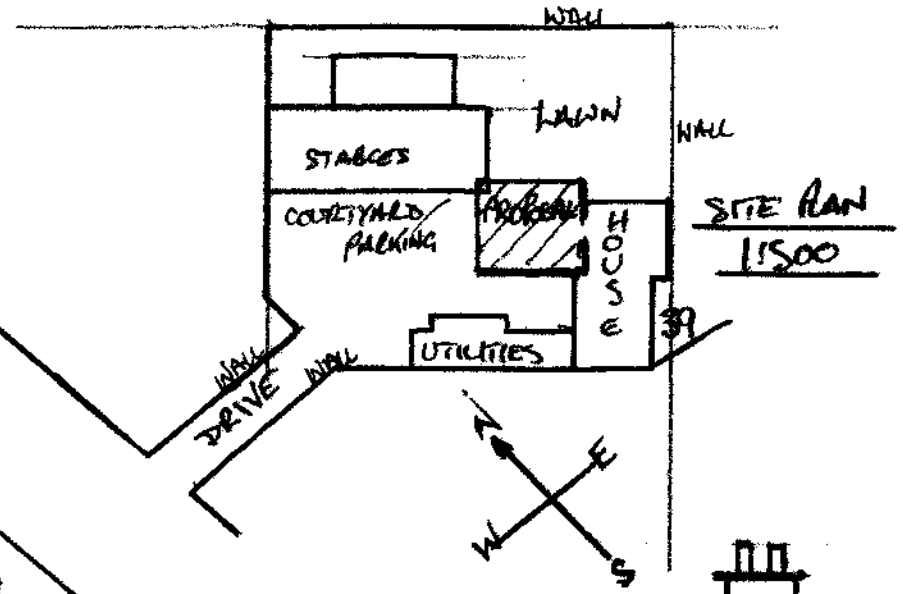
WALL
LAWN
WALL
STABLES
COURTYARD/ PARKING
PORCH
HOUSE
39
UTILITIES
WALL
DRIVE
WALL
B 5020
SITE PLAN
1:500
N
E
W
S

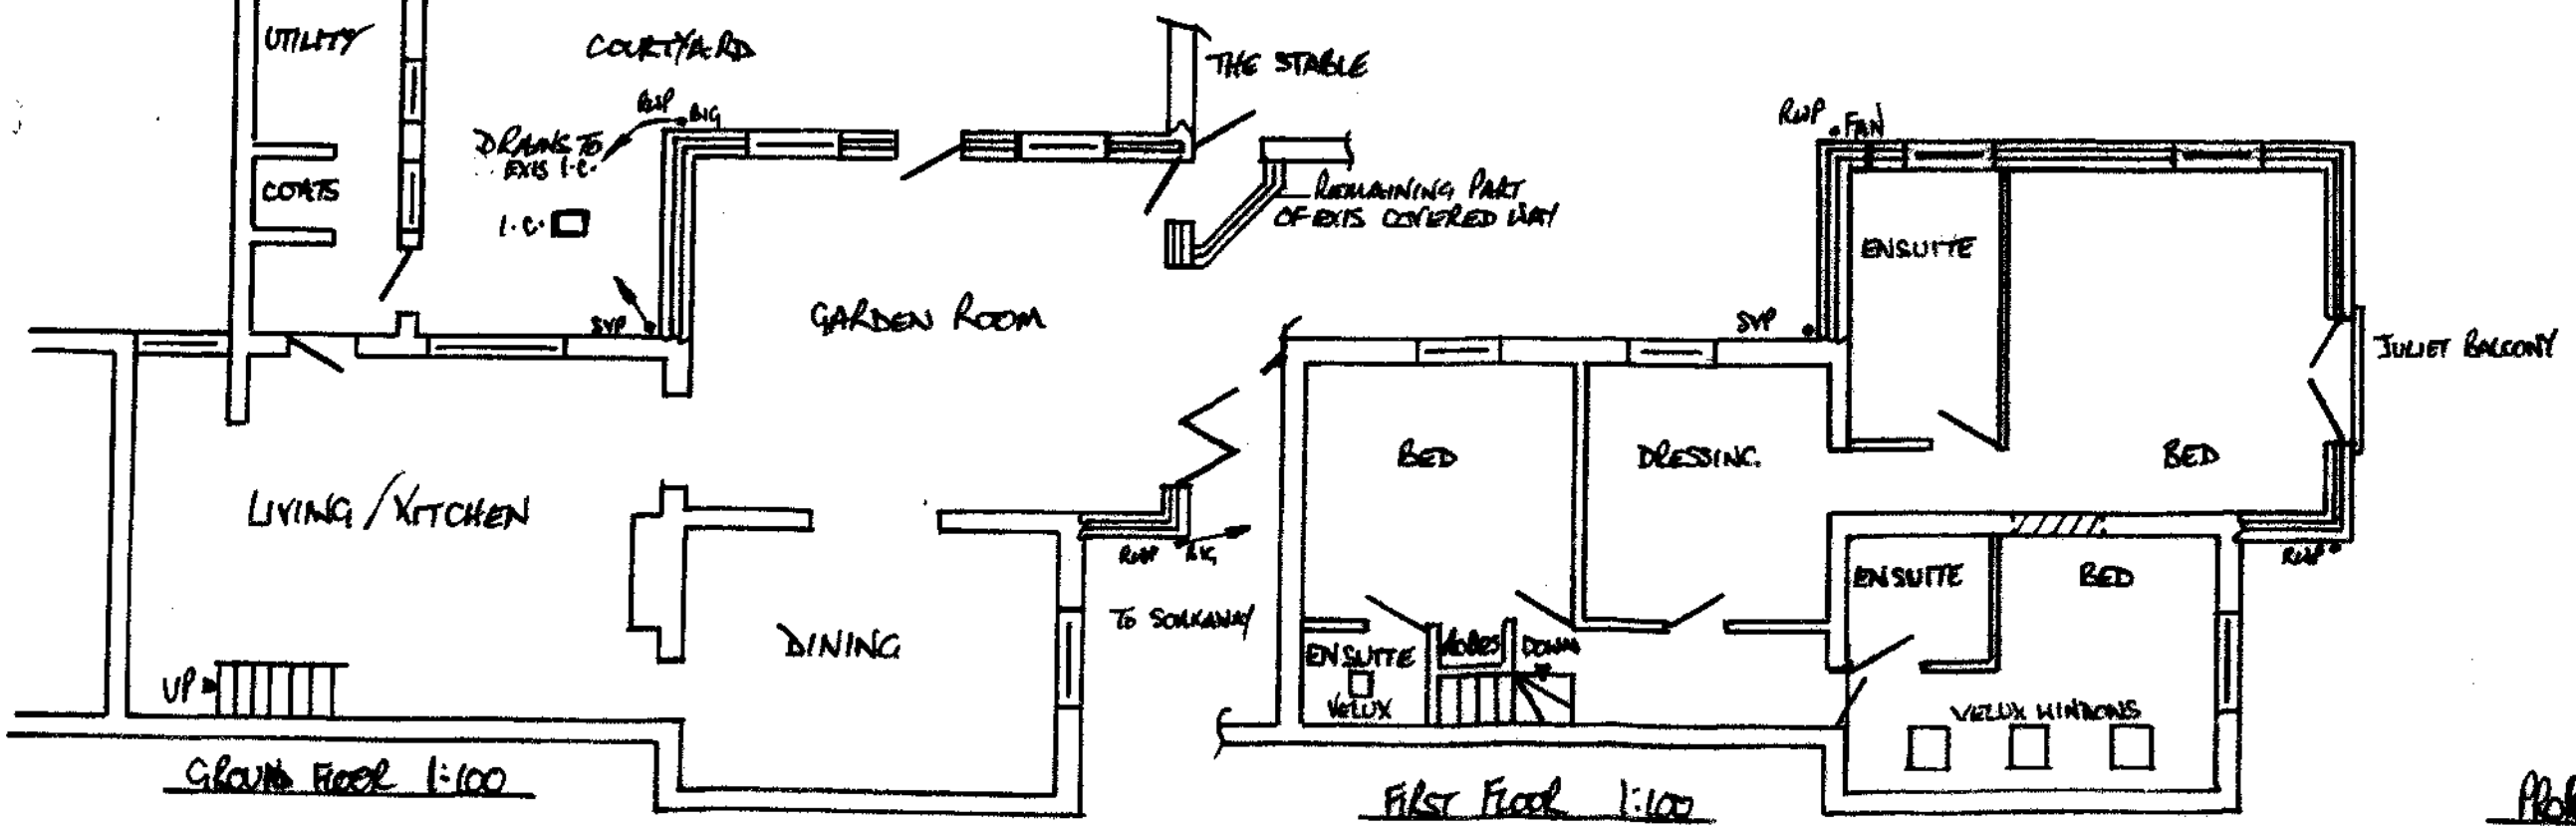
STORE
GARAGES
POST
UTILITY
COATS
COURTYARD
RWP
BIG
DRAINS TO EXIS I.C.
I.C.
SVP
THE STABLE
REMAINING PART OF EXIS COVERED WAY
GARDEN ROOM
LIVING / KITCHEN
DINING
UP
RWP
I.C.
TO SOAKAWAY
GROUND FLOOR 1:100
RWP
FAN
ENSUITE
SVP
JULIET BALCONY
BED
DRESSING
BED
ENSUITE
VELUX
MOBILES
DOWN
ENSUITE
BED
RWP
VELUX WINDOWS
FIRST FLOOR 1:100

PROPOSED