

FRONT ELEVATION 1:100 EXIS

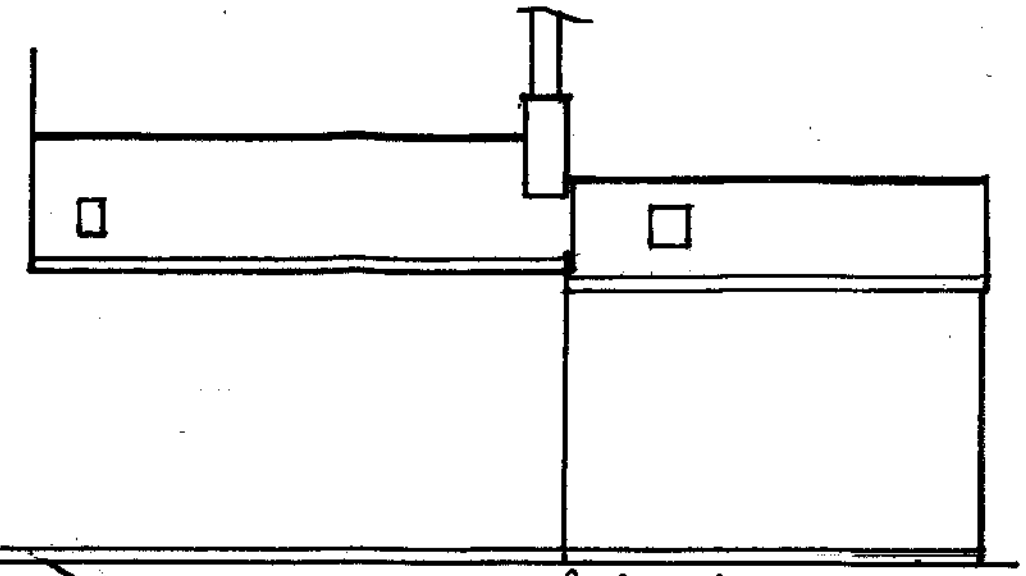

EXISTING REAR 1:100

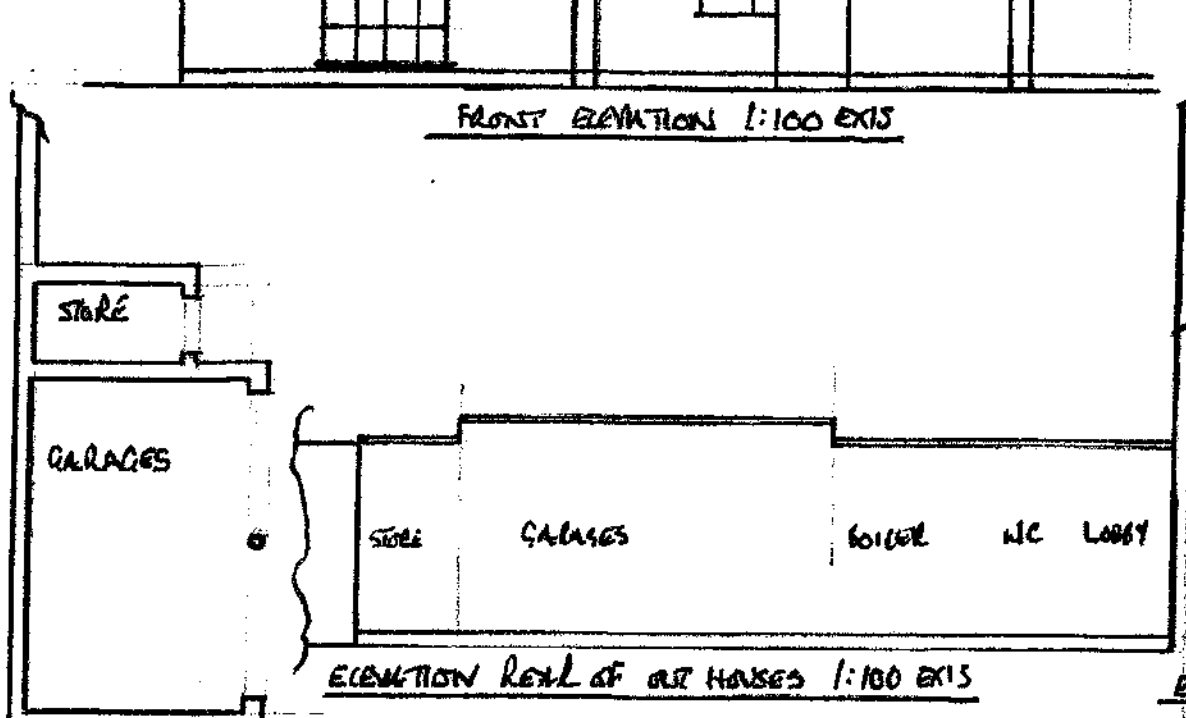

ELEVATION REAR OF OUT HOUSES 1:100 EXIS

EXISTING

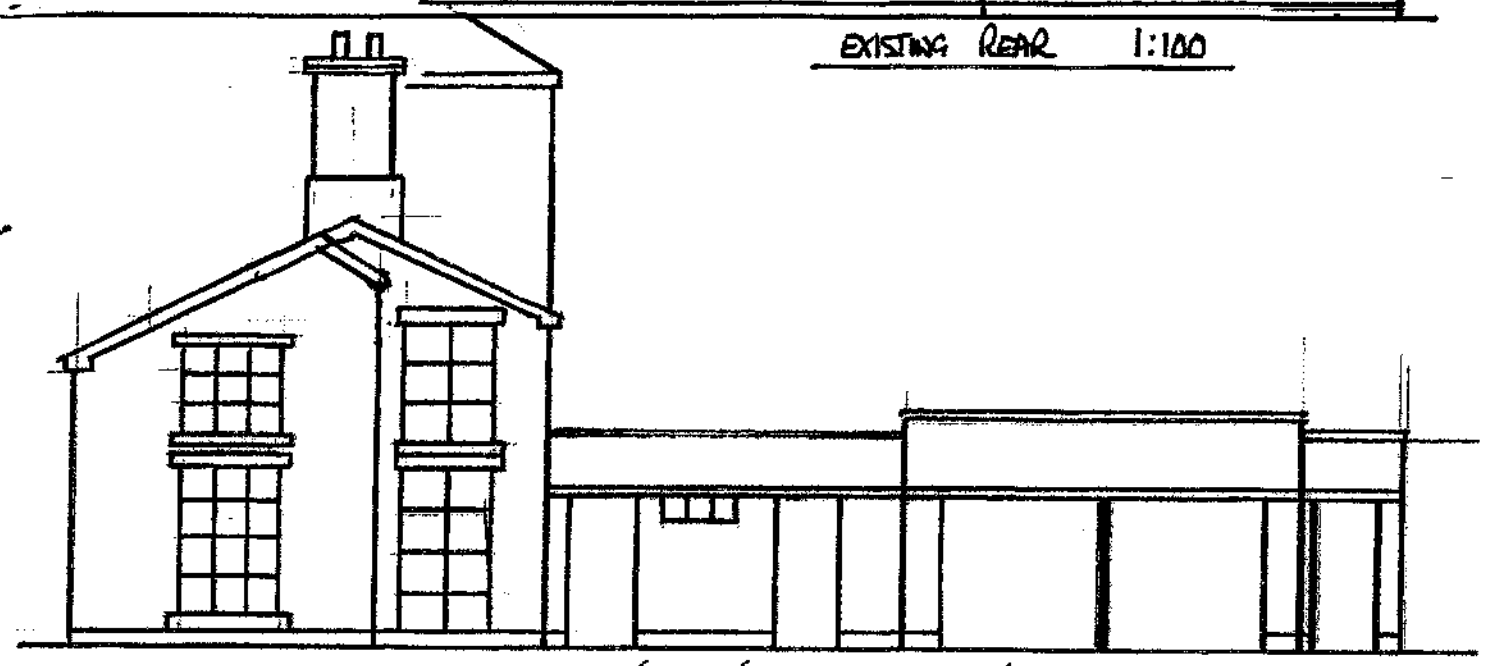

SIDE / COURTYARD ELEVATION 1:100 EXIS

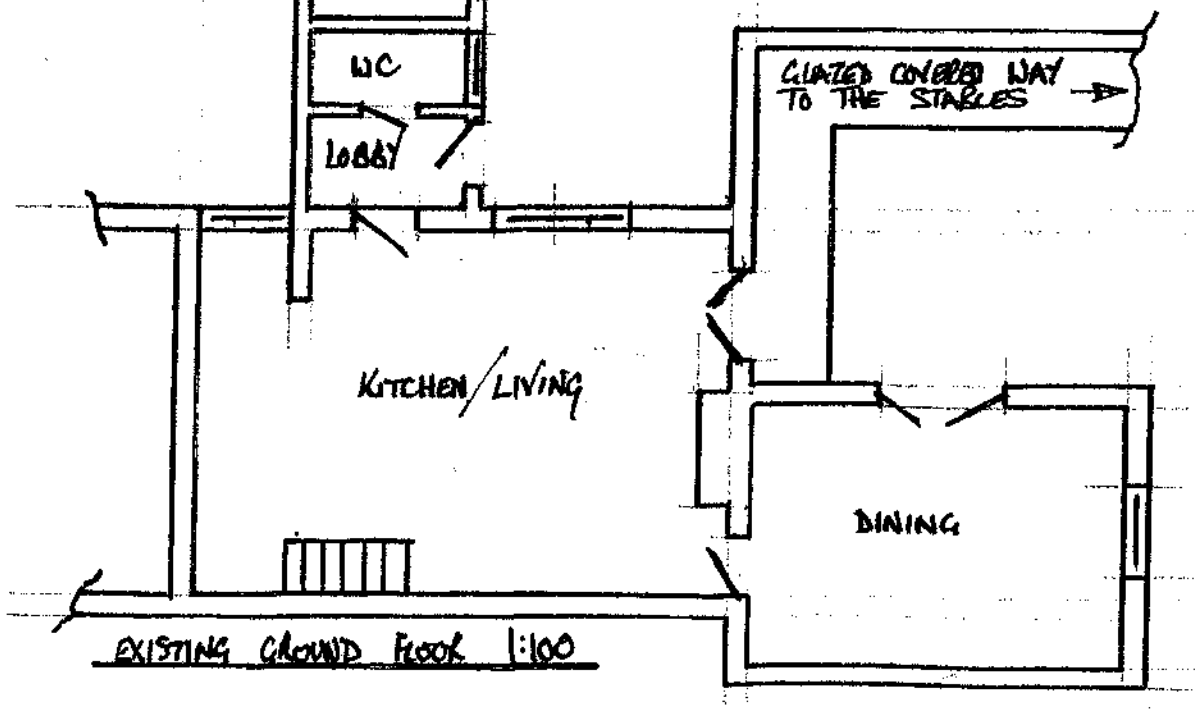

EXISTING GROUND FLOOR 1:100

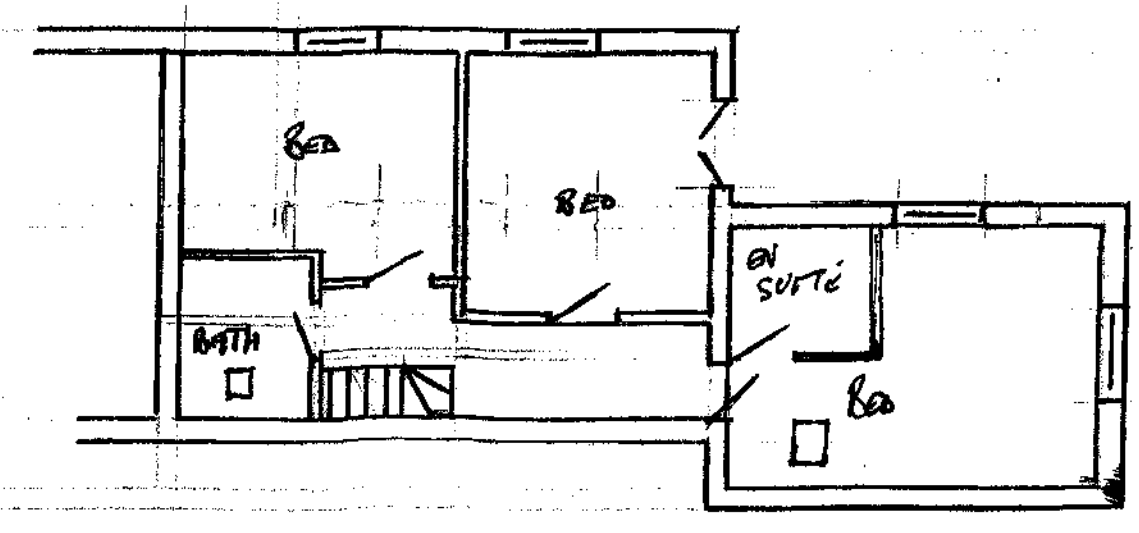

EXISTING FIRST FLOOR PLAN 1:100