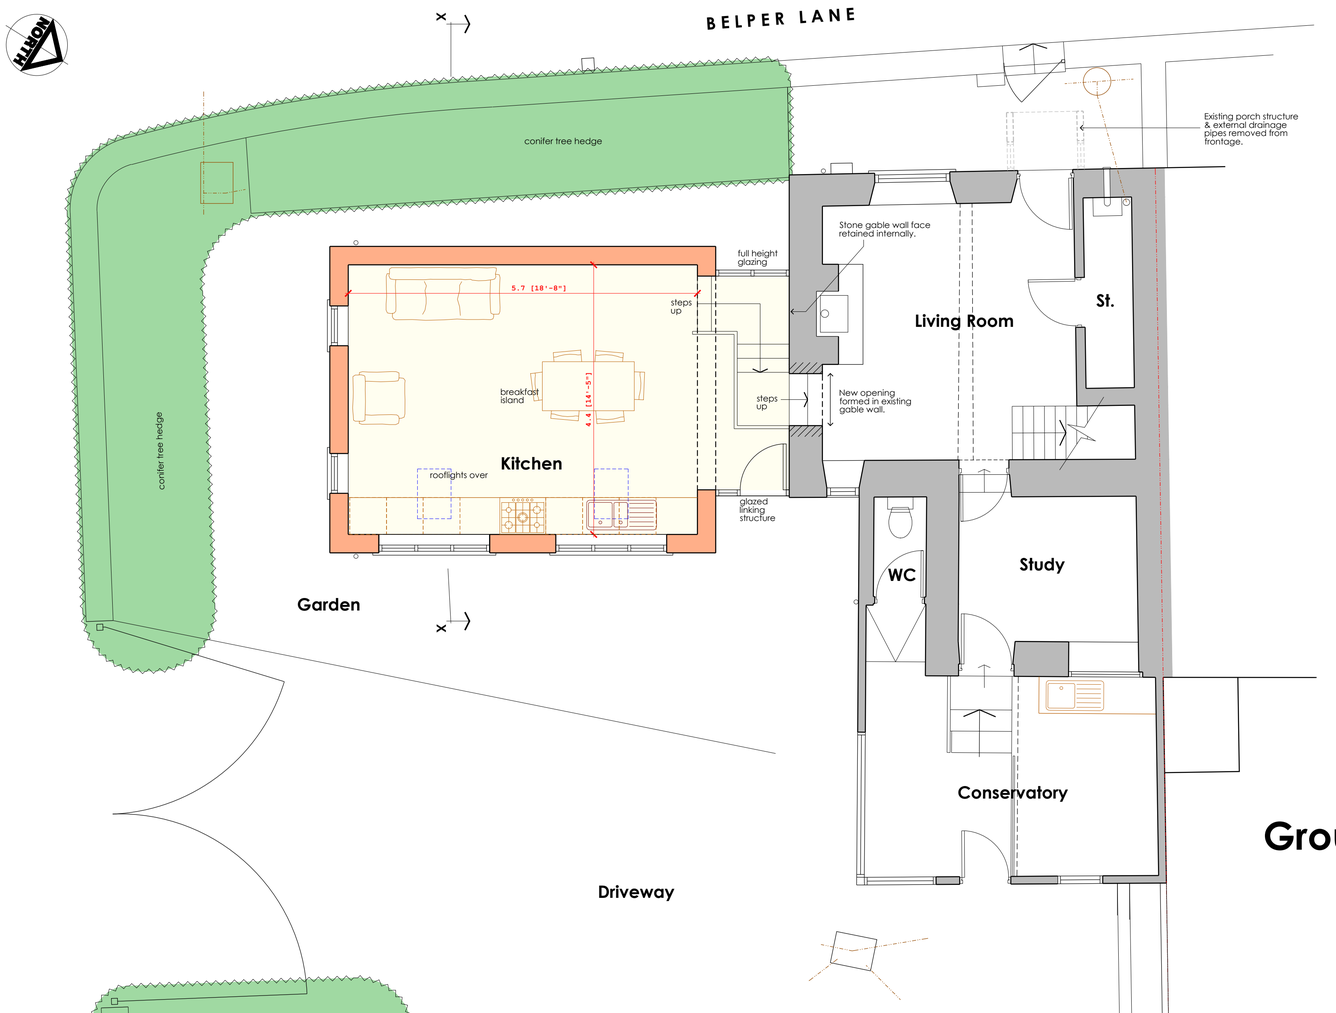

Ground Floor Plan



Streetscene to Belper Lane

metres 0 1 2 3
0.5 0.0 1:50

REVISIONS:
A 19.04.21
Amendment following Client comment.
B 20.04.21
Amendment following JF comments.
C 23.04.21
Amendment following Client comment.

CLIENT: Mr P Morley
PROJECT: 54 Belper Lane, Mount Pleasant, Belper, Derbys.
DRAWING: Proposed Plan & Streetscene : Scheme 4
DATE © Apr'21 | SCALE 1:50 | SIZE A1 | DRAWN JCS
DRAWING NUMBER: 1085-09C
STATUS: SURVEY
BASEFILE: survey.dwg

DO NOT SCALE THIS DRAWING. REPRODUCTION SUBJECT TO COPYRIGHT.

JS:A
architectural design & project management
194 Church Lane
Hucknall Nottingham
NG15 8DZ
07976 716973
admin@js-a.co.uk
www.js-a.co.uk