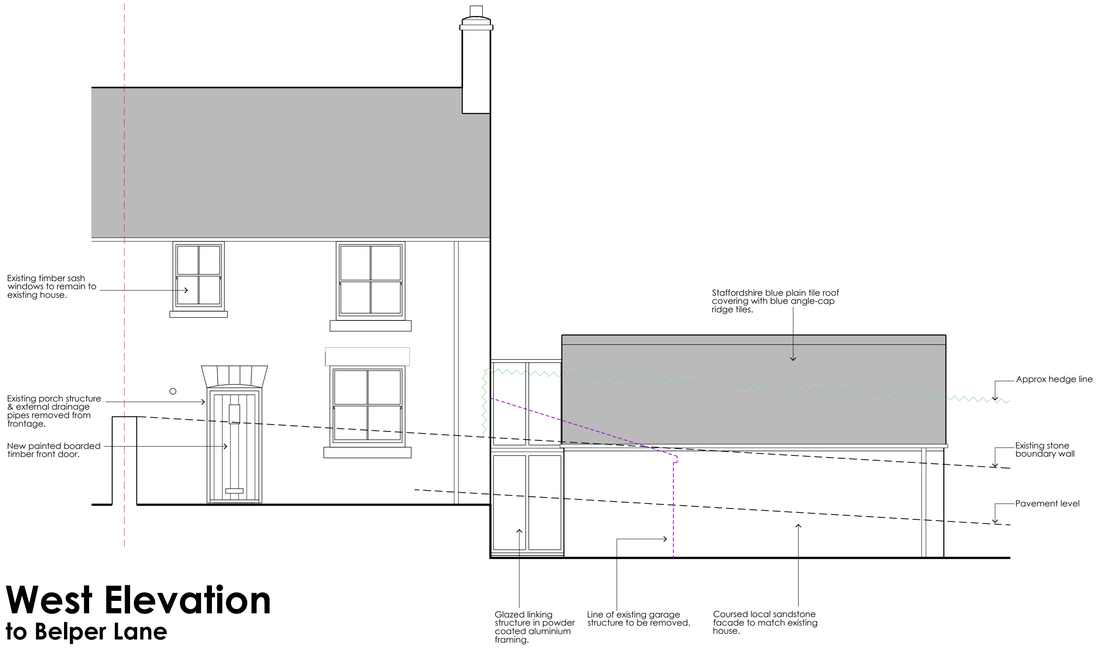

West Elevation
to Belper Lane



East Elevation
to Rear



North Elevation

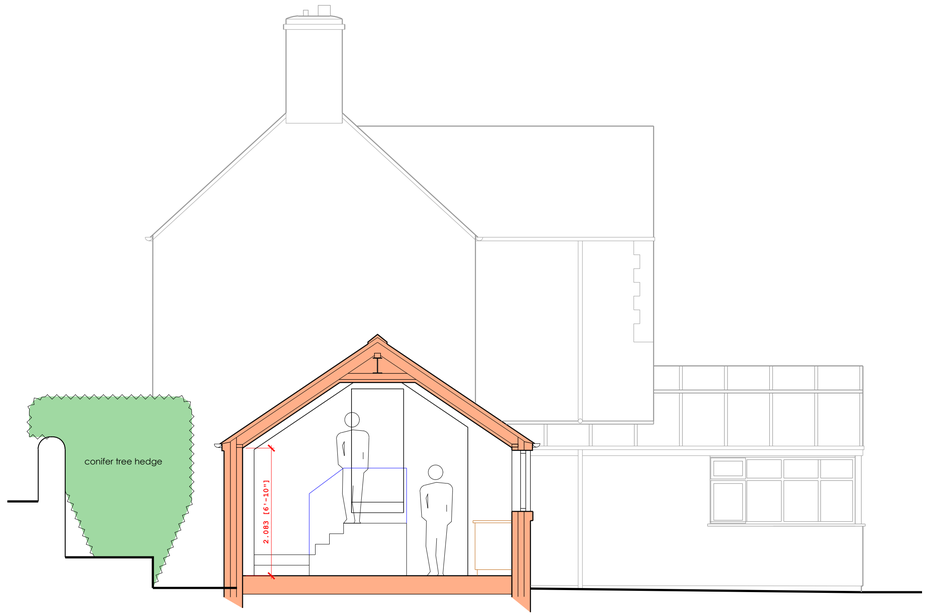

Section X-X

metres 0 1 2 3
0.5 0.0 1:50

REVISIONS:
A 19.04.21
Amendment following Client comment.
B 20.04.21
Amendment following JF comments.
A 23.04.21
Amendment following Client comment.

CLIENT: Mr P Morley
PROJECT: 54 Belper Lane, Mount Pleasant, Belper, Derbys.
DRAWING: Proposed Elevations-Scheme 4
DATE © Apr'21 | SCALE 1:50 | SIZE A1 | DRAWN JCS
DRAWING NUMBER: 1085-10C
STATUS: SURVEY
BASE FILE: survey.dwg

DO NOT SCALE THIS DRAWING. REPRODUCTION SUBJECT TO COPYRIGHT.

JS:A
architectural design
project management
194 Church Lane
Hucknall Nottingham
NG15 8DZ
07976 716973
admin@js-a.co.uk
www.js-a.co.uk