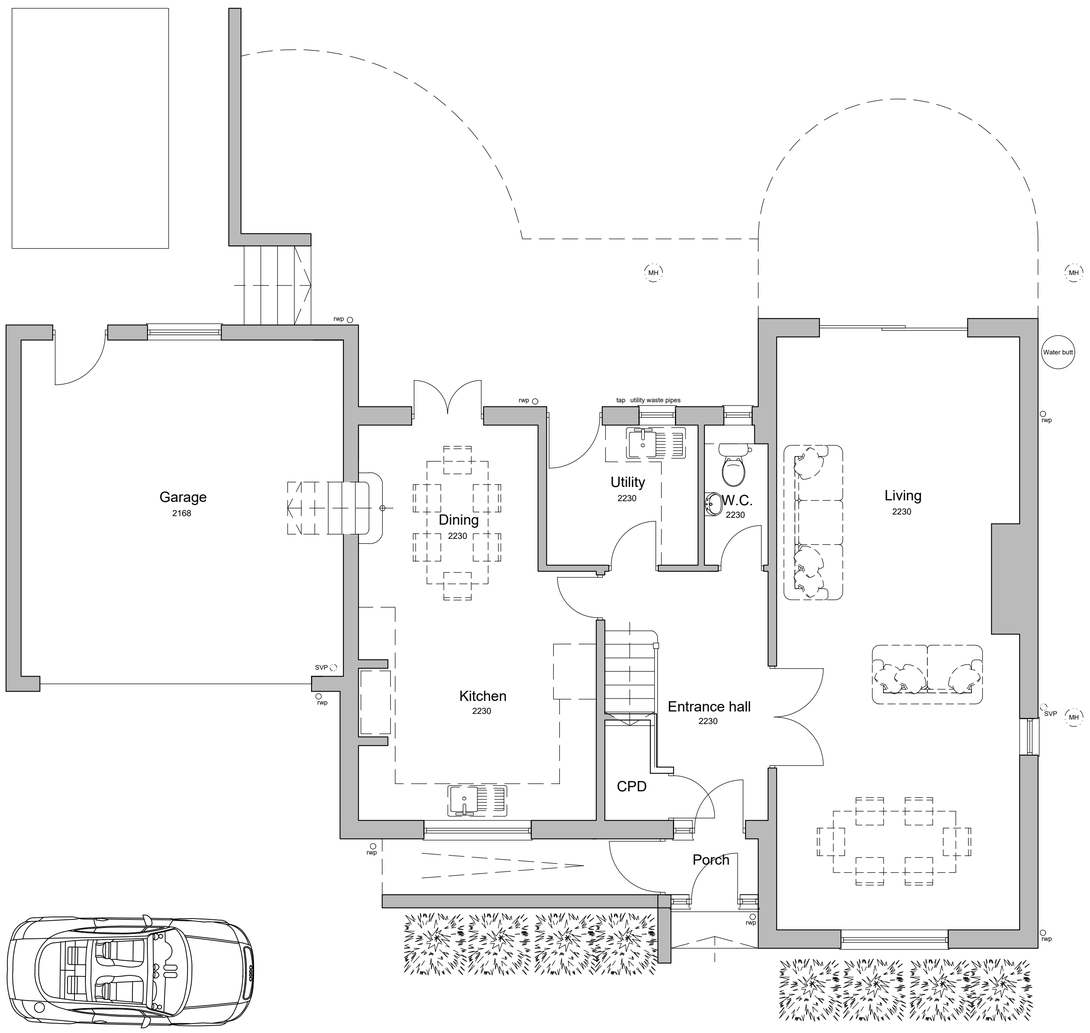

GROUND FLOOR PLAN AS EXISTING 1:50



FRONT ELEVATION AS EXISTING 1:100



SIDE ELEVATION AS EXISTING 1:100



REAR ELEVATION AS EXISTING 1:100



SIDE ELEVATION AS EXISTING 1:100

Copyright retained in accordance with the copyright, design, and patents act 1988.

DO NOT SCALE OFF DRAWINGS
Dimensions to be checked on site.

CDM Regulations 2015

Denotes a significant hazard or difficult management procedure. Please refer to drawing notes for potential hazards. Main contractor to plan for mitigation measures in response to hazards.

CDM Regulations require that **all** projects are to:

- **Have workers to be competent and are suitably skilled for the work they carry out;**
- **Contractors to provide appropriate supervision, instruction and information to all on site workers to provide a safe working environment;**
- **Have a written construction phase plan.**

Worcester architects are appointed as `Designer` only, unless a written appointment has been completed for the formal appointment as `Principal Designer`

Rev	Note	Date

worcester architects
19 Poyser Lane Kirk Langley Ashbourne
DE6 4LR 07963780532 01332 824517
info@worcester-architects.co.uk
www.worcester-architects.co.uk

RIBA Chartered Practice

Project **137 Ashbourne Road, Turnditch, Derbyshire**

Drawing Title **Ground floor plan and elevations as existing**

Scale 1:50/100

Sheet A1 | Drawn By MS

Date	Job No.	Drawing No.	Revision
Aug` 20	039 2020	001	-

Planning application