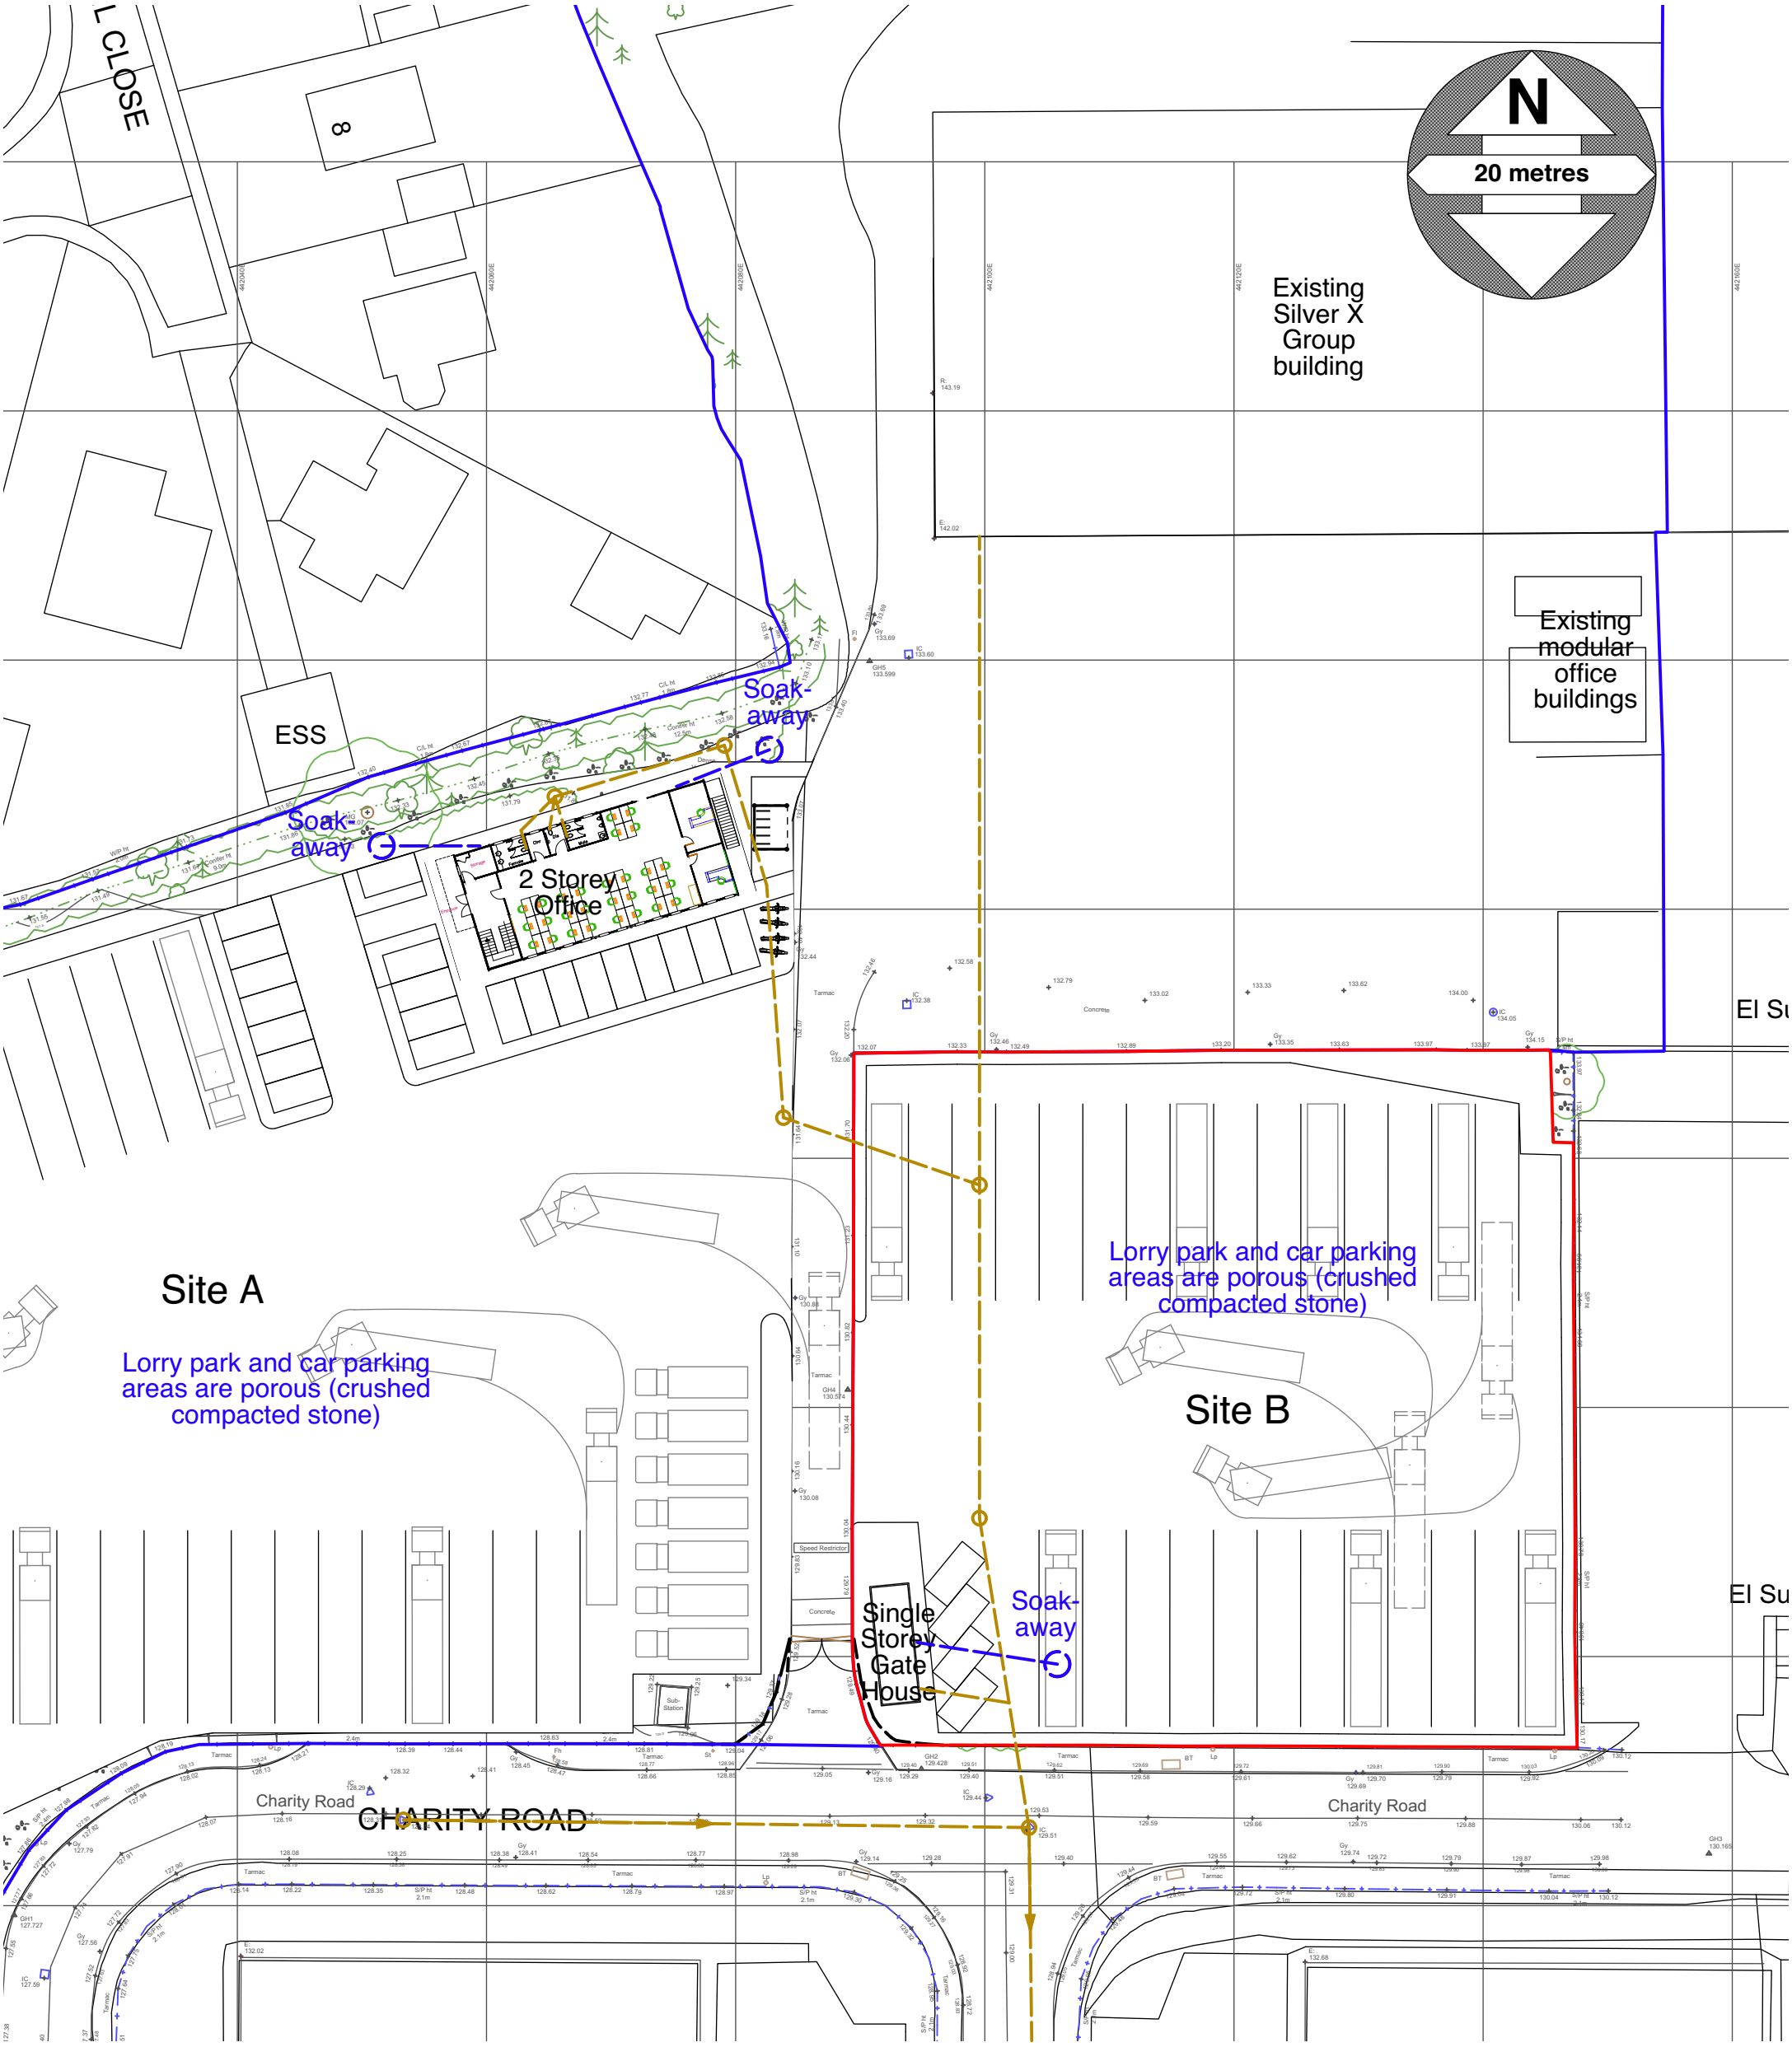

.

PLANNING DRAWING

Lyall and Lyall

70 Desford Road
Kirby Muxloe
Leicester
LE9 2BD
Tel 0116 239 0057

Architecture

project: SITE B, CHARITY ROAD, ROTHERHILL ROAD, AMBER BUSINESS CENTRE, RIDDINGS, DE55 4BR

drawing: DRAINAGE

scale: 1:500@A3 date: May '21 dwg. no. 193B-PD-15

Do not scale from this drawing • Dimensions and levels to be checked on site by the contractor • All dimensions in millimetres unless otherwise noted • All levels in metres unless otherwise noted • The title, copyright and confidential information in this document belongs to Lyall and Lyall Ltd • Copyright 2021 • All rights reserved • You may not reproduce this document or disclose it to others without the consent of Lyall and Lyall Ltd