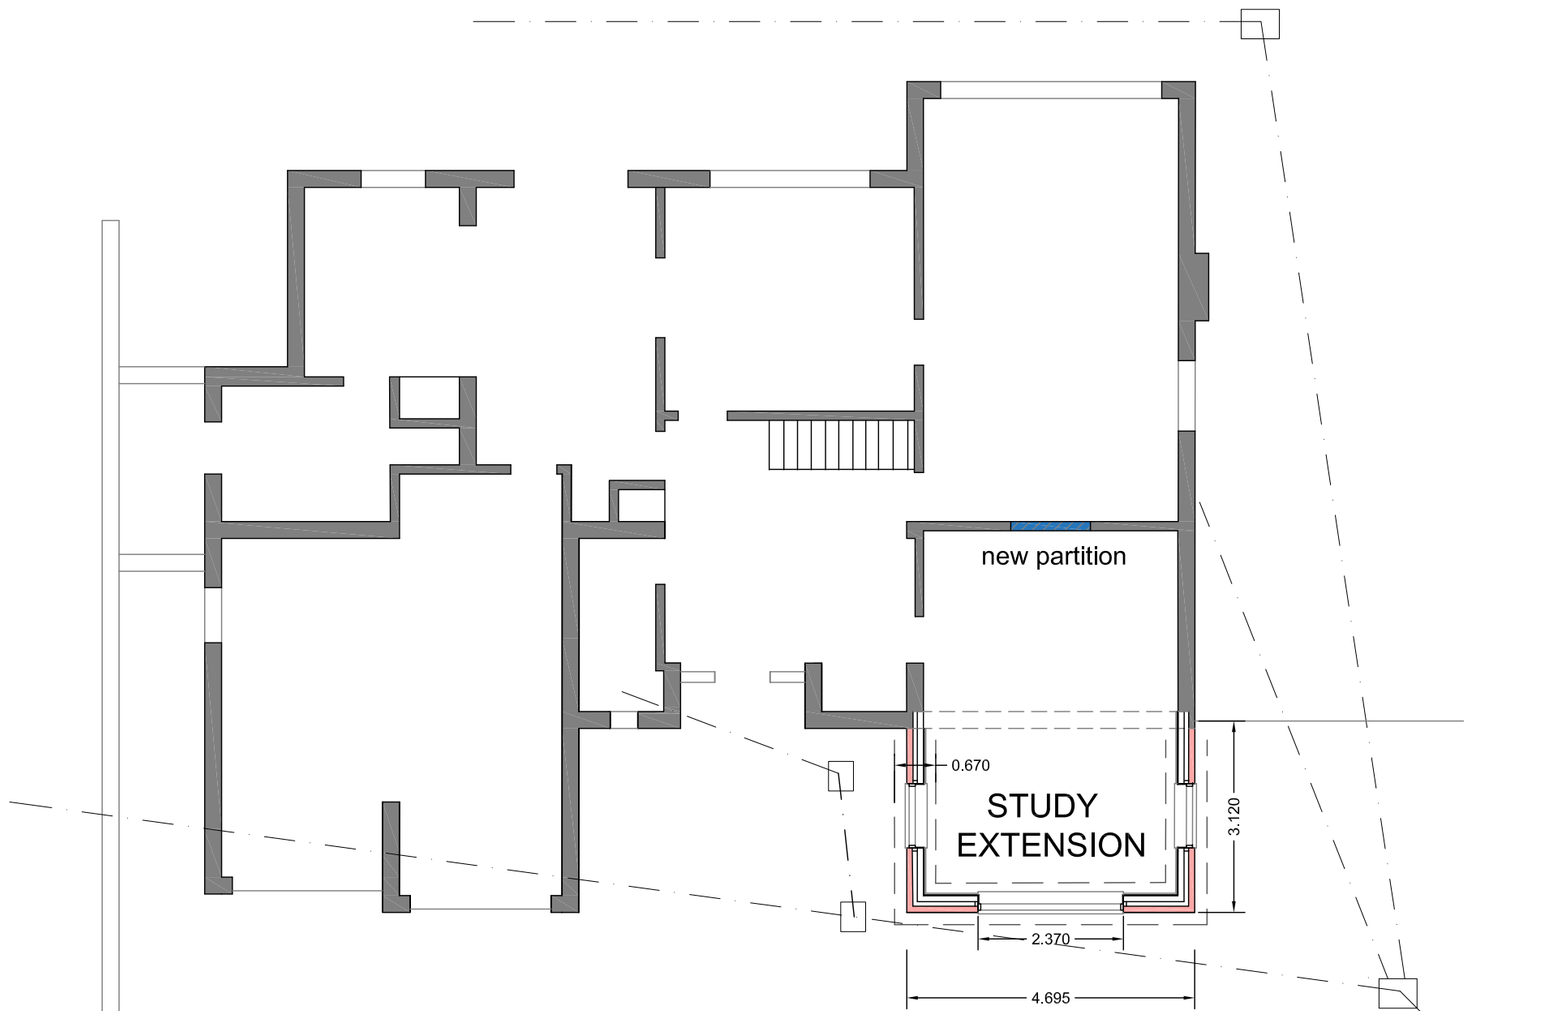

Ground Floor

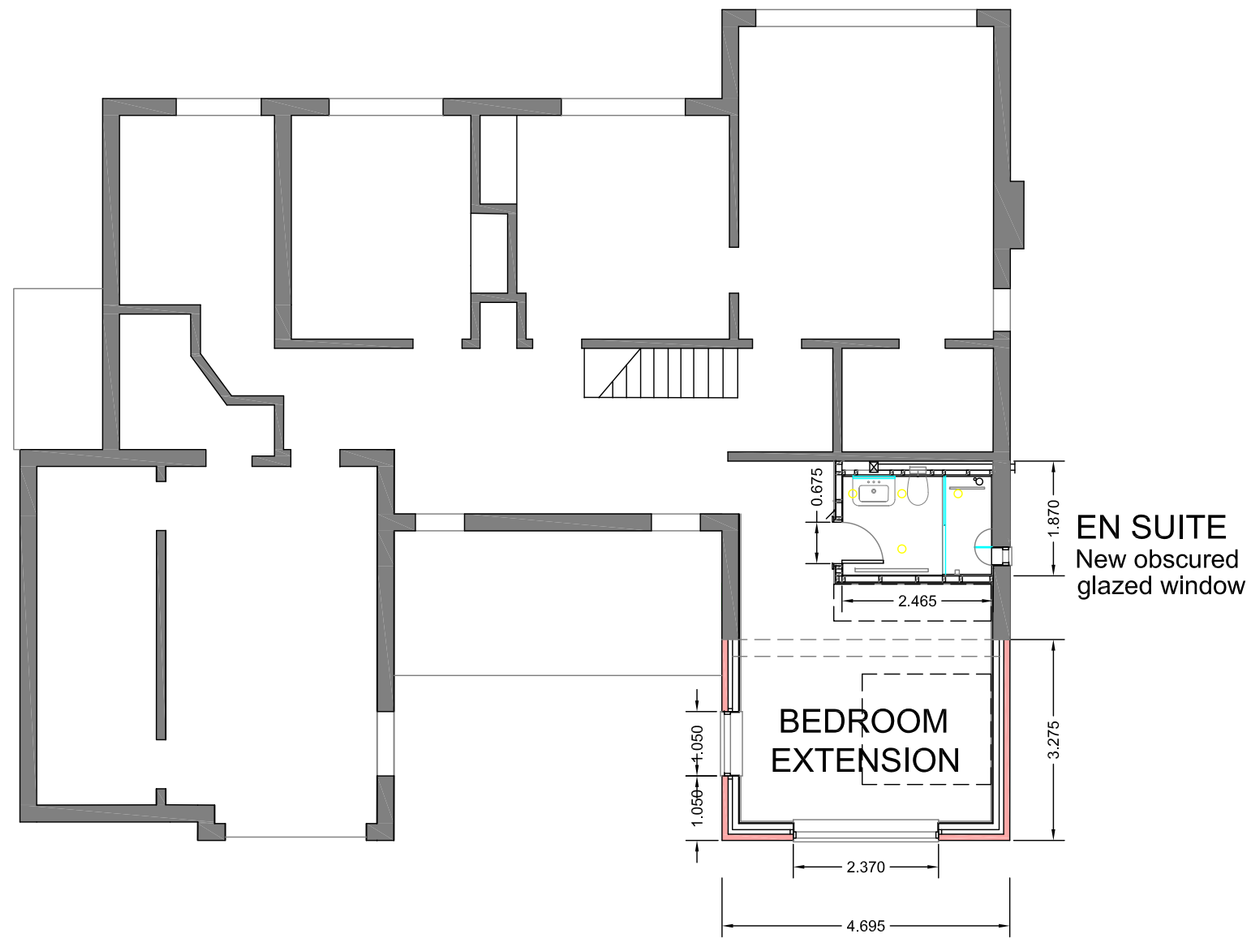

First Floor

EXTERNAL MATERIALS TO THE EXTENSION
Walls generally matching red brick and matching detailing to demolished gable.
Roof blue black tiles matching existing tiled roof finish.
Windows and cills matching existing upvc.
Rainwater goods to be matching pattern black upvc.



West Elevation



North Elevation

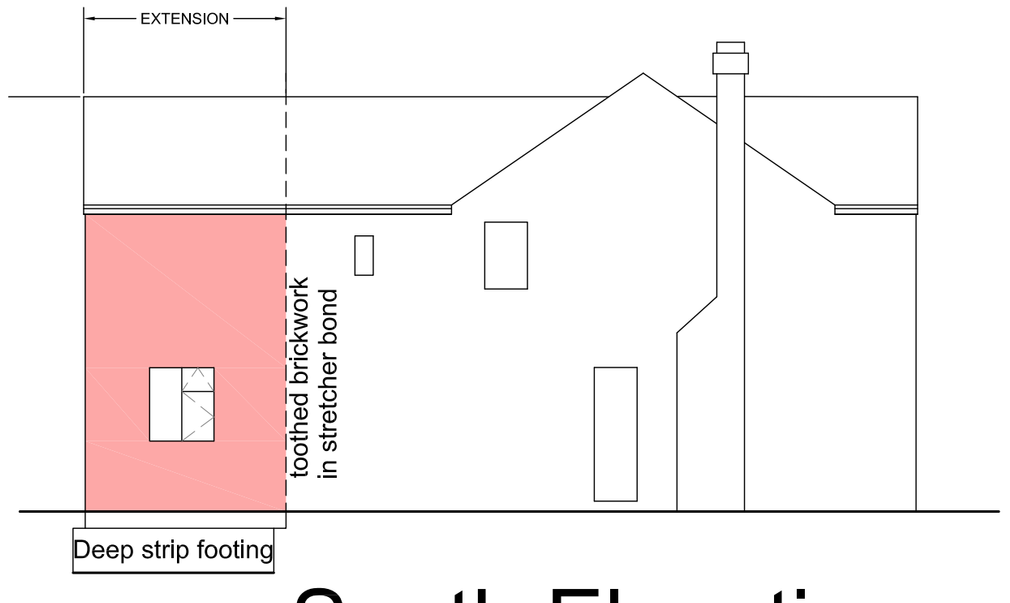

South Elevation

see Drawing 06 for further details

METRES
0 1 2 3 4 5 10

PROPOSED

Project
Proposed Extension
Milton
Hazelwood Hill
Hazelwood DE56 4AL

Details
PROPOSED PLANS
AND ELEVATIONS

Scale 1:100 @ A2
Date April 2021
Drwg 121-04**05A**

Contact
mikewood@addc-architects.co.uk

addc architects

01332 842120
The View
Hazelwood Hill
BELPER
DE56 4AD

www.addc-architects.co.uk
Architecture + Planning + Heritage