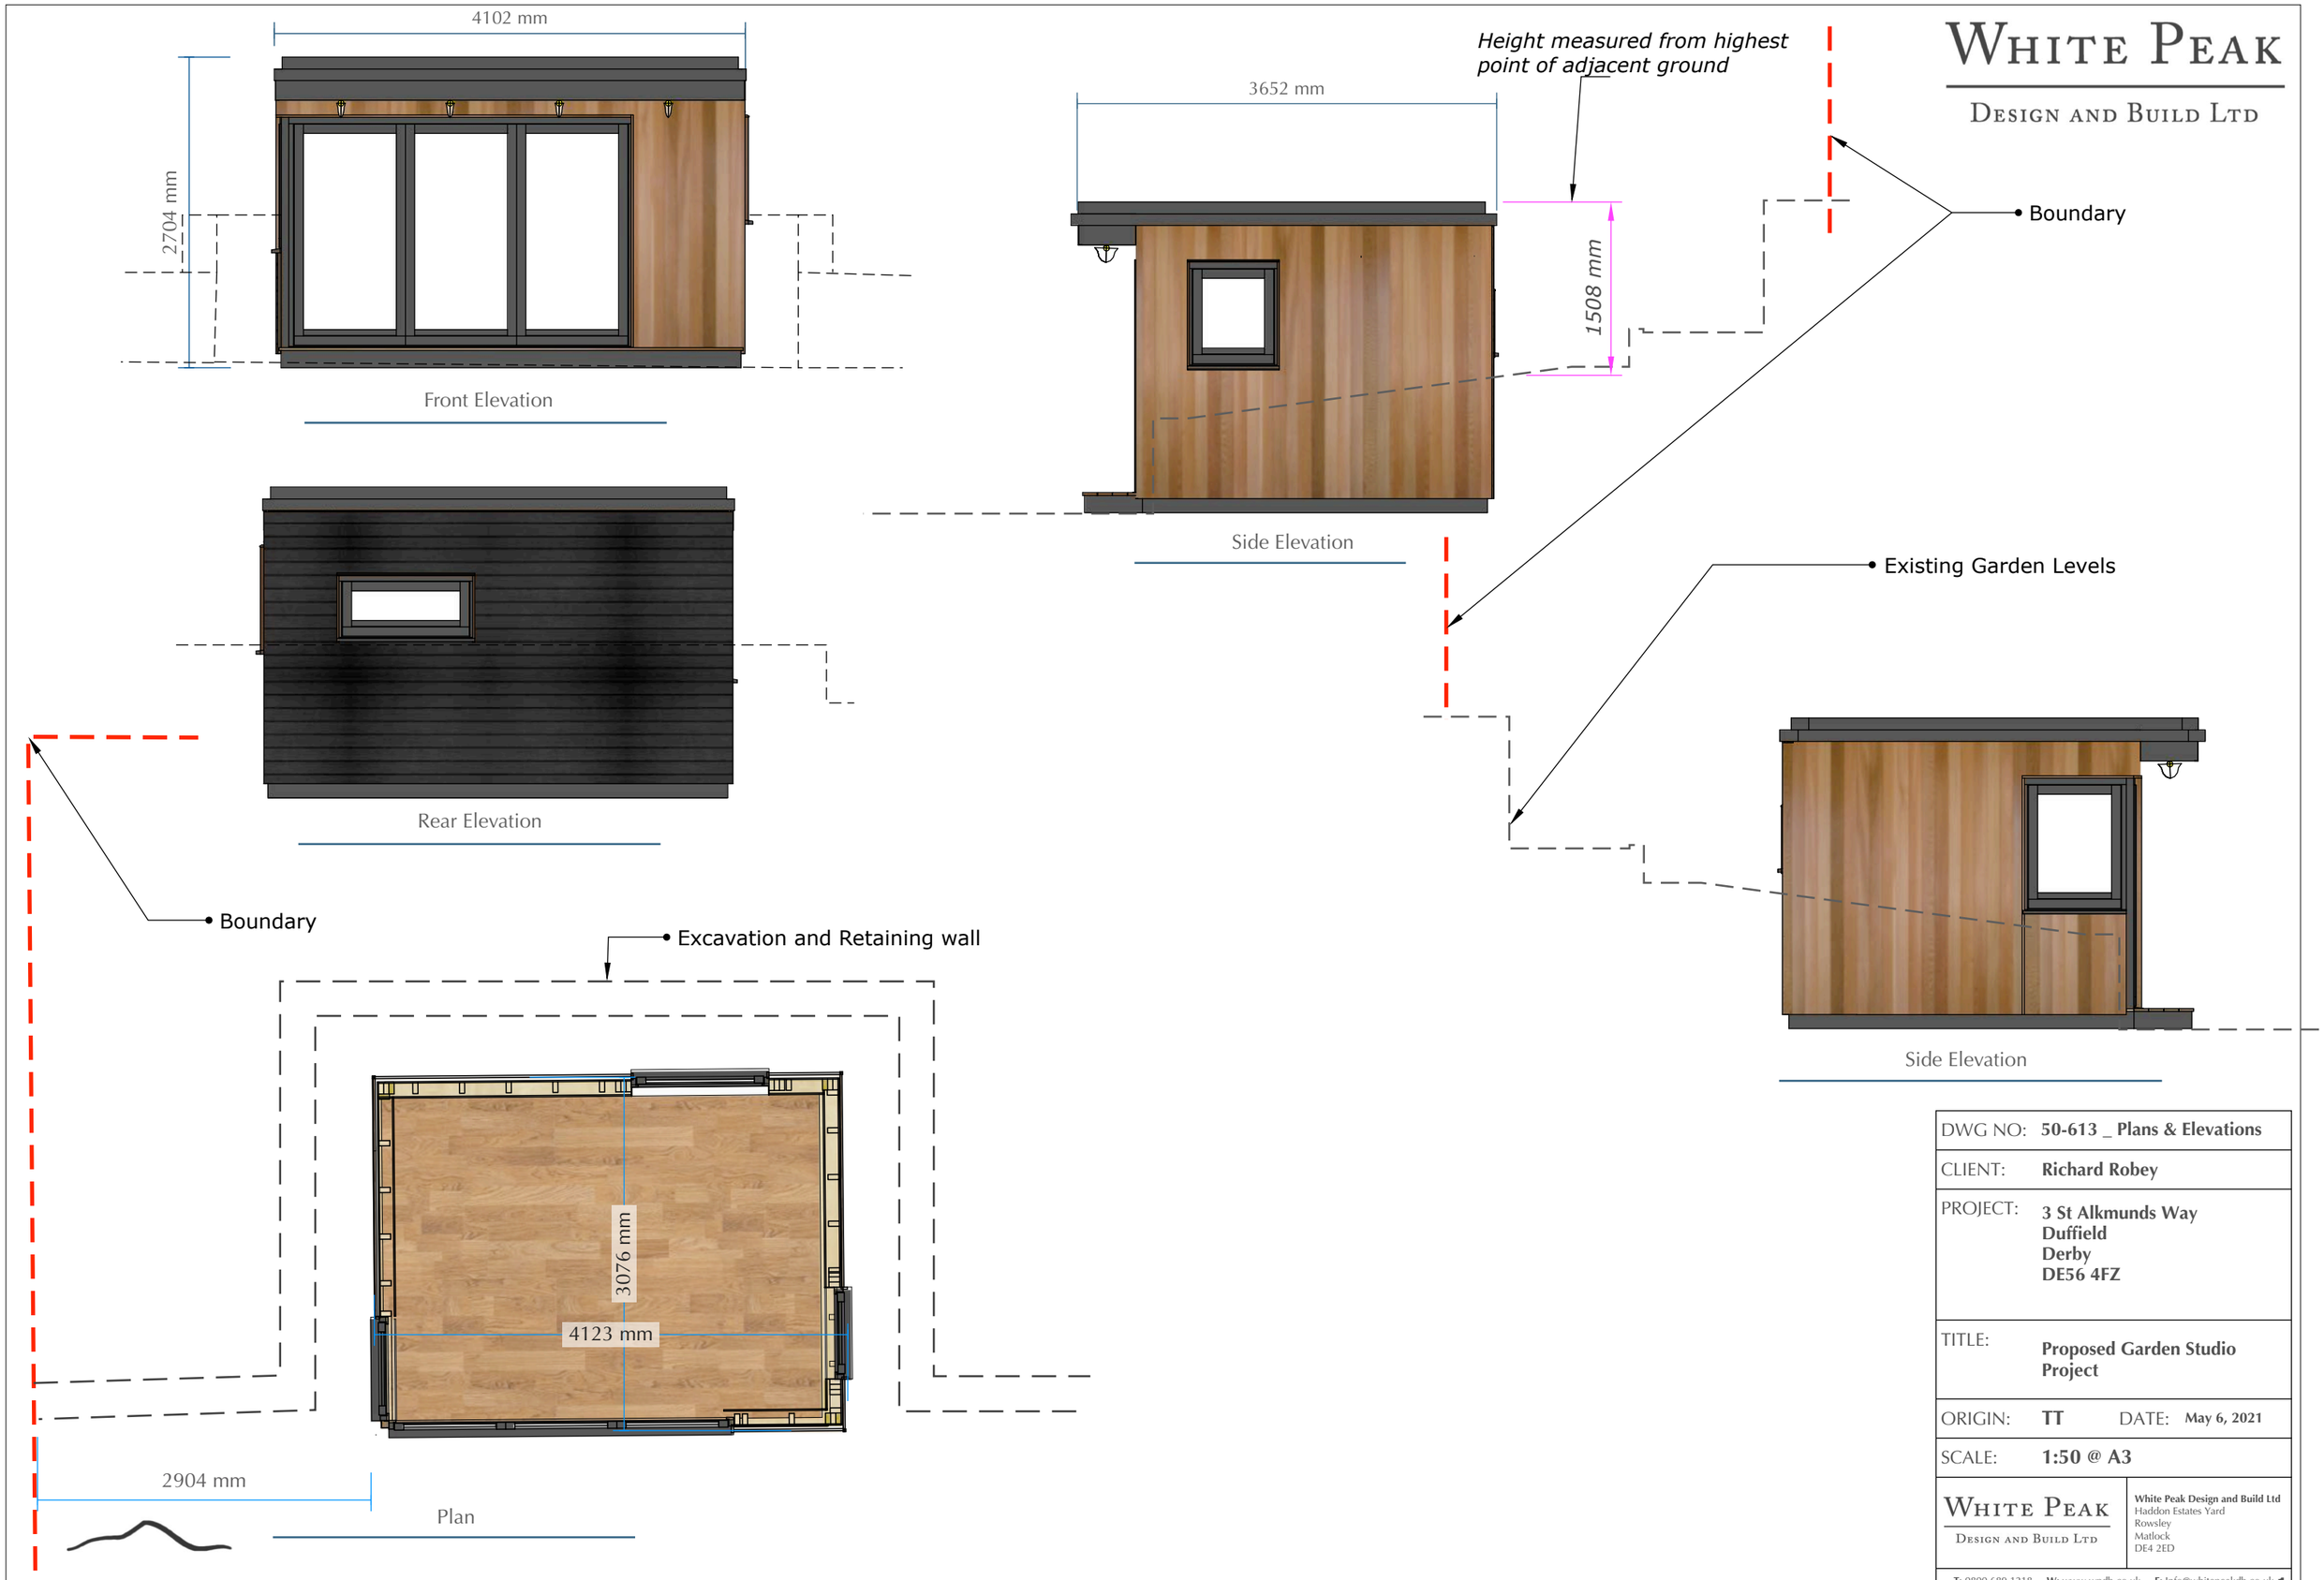

WHITE PEAK
DESIGN AND BUILD LTD

DWG NO:	50-613 _ Plans & Elevations
CLIENT:	Richard Robey
PROJECT:	3 St Alkmunds Way Duffield Derby DE56 4FZ
TITLE:	Proposed Garden Studio Project
ORIGIN:	TT DATE: May 6, 2021
SCALE:	1:50 @ A3

WHITE PEAK
DESIGN AND BUILD LTD

White Peak Design and Build Ltd
Haddon Estates Yard
Rowsley
Matlock
DE4 2ED

T: 0800 689 1218 W: www.wpdb.co.uk E: Info@whitepeakdb.co.uk