
m 10 0 10 20 30 40 50 m

SCALE 1:1250 1cm=1.25m

Dimensions to be verified on site.
Figured dimensions to take preference to those scaled.
Any areas indicated on this drawing are for guidance only.
No responsibility is taken for their accuracy.


This drawing is the property of D.J.S. ARCHITECTURAL SERVICES Ltd. Copyright is reserved by them and the drawing is issued on the condition that it is not copied, reproduced, retained or disclosed to any unauthorised person, either wholly or in part without the consent in writing of: D.J.S. ARCHITECTURAL SERVICES Ltd

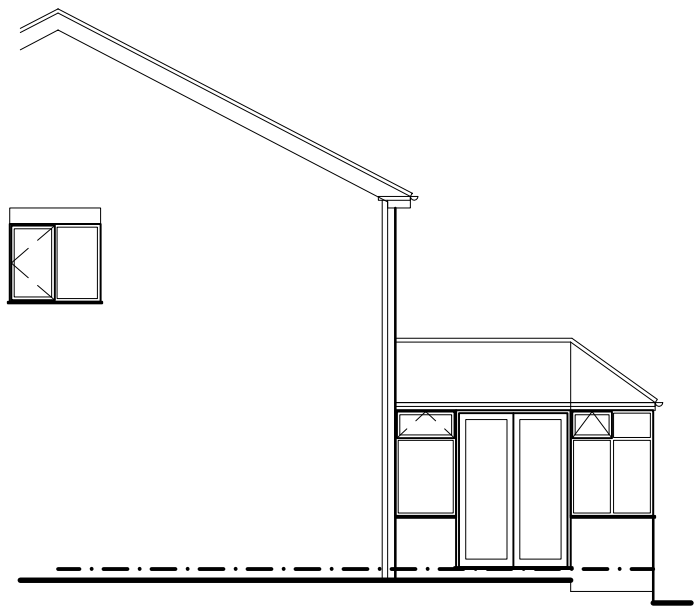


SIDE ELEVATION




REAR ELEVATION

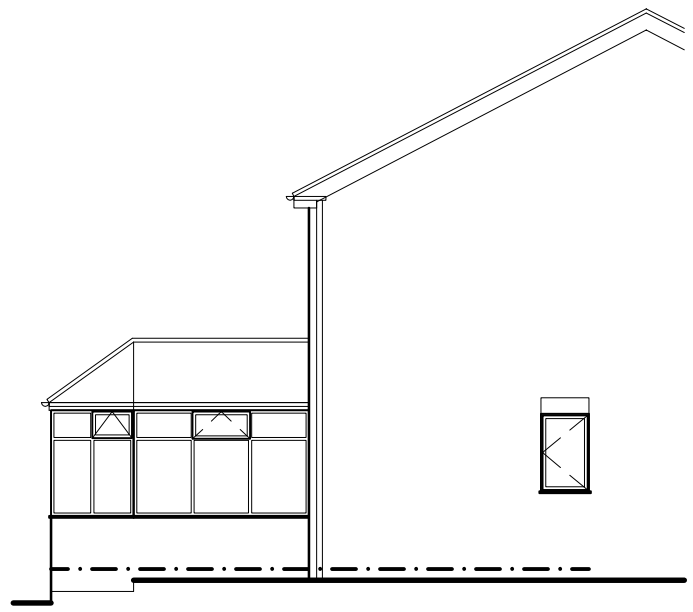


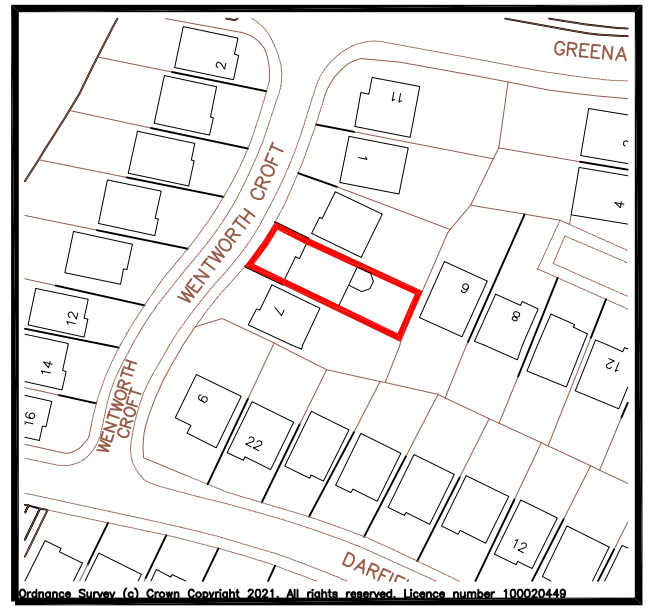

LOCATION PLAN
SCALE 1:1250

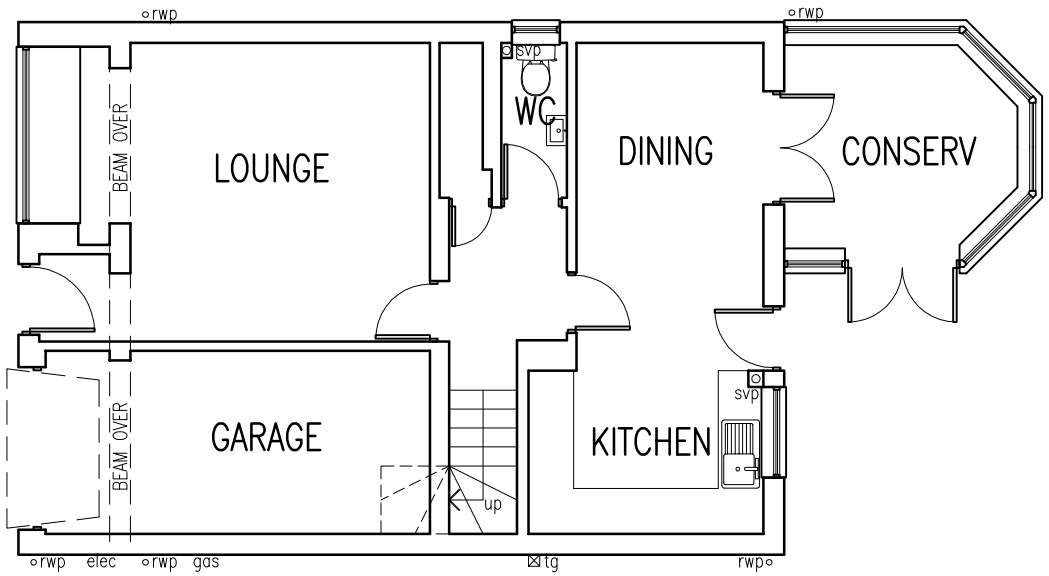

GROUND FLOOR PLAN 69m²

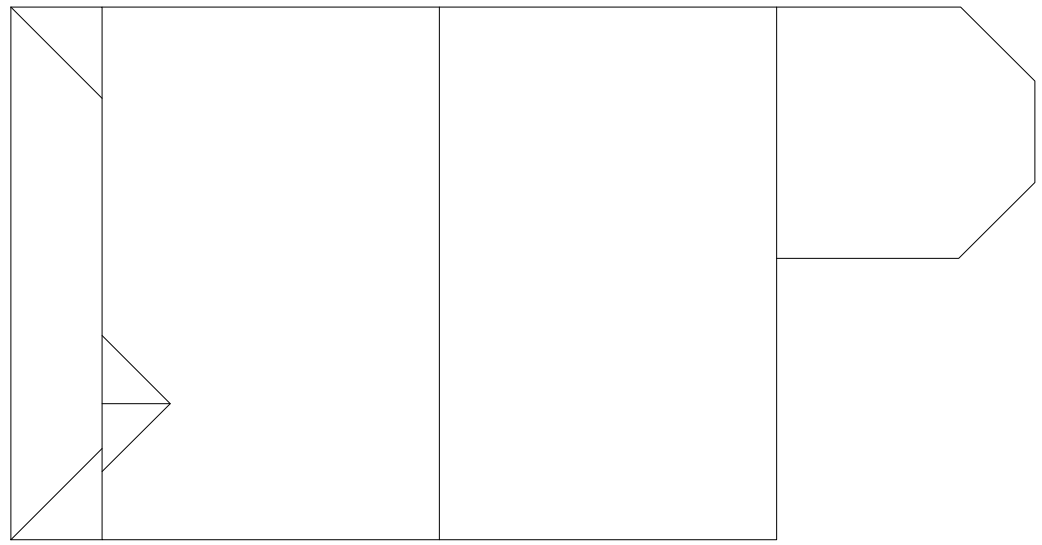

ROOF PLAN

mm 1000 0 1000 2000 3000 4000 5000 mm

SCALE 1:100 3mm=1' 1cm=1m

Rev	Description	By	Date

DJS ARCHITECTURAL SERVICES LTD
www.djsarchitectural.co.uk
CIAT CHARTERED PRACTICE
T 01159 178528
M 07917 606814
E info@djsarchitectural.co.uk
A 2 Grange Drive, Long Eaton, Nottingham, NG10 2DQ

Project
PROPOSED GROUND FLOOR EXTENSION

Drawing Title
EXISTING PLANS AND ELEVATIONS

Drawing No.	Revision
001 JH	–
Scale: 1:100, 1:1250	Date: 04/05/21
Computer File No.: 21-04 JH	Project No.: 21-04 JH
Drawn By: DJS	Checked By
Coordinated By: DJS	Approved By

Address
5 Wentworth Croft
Heanor
Derbys

A3