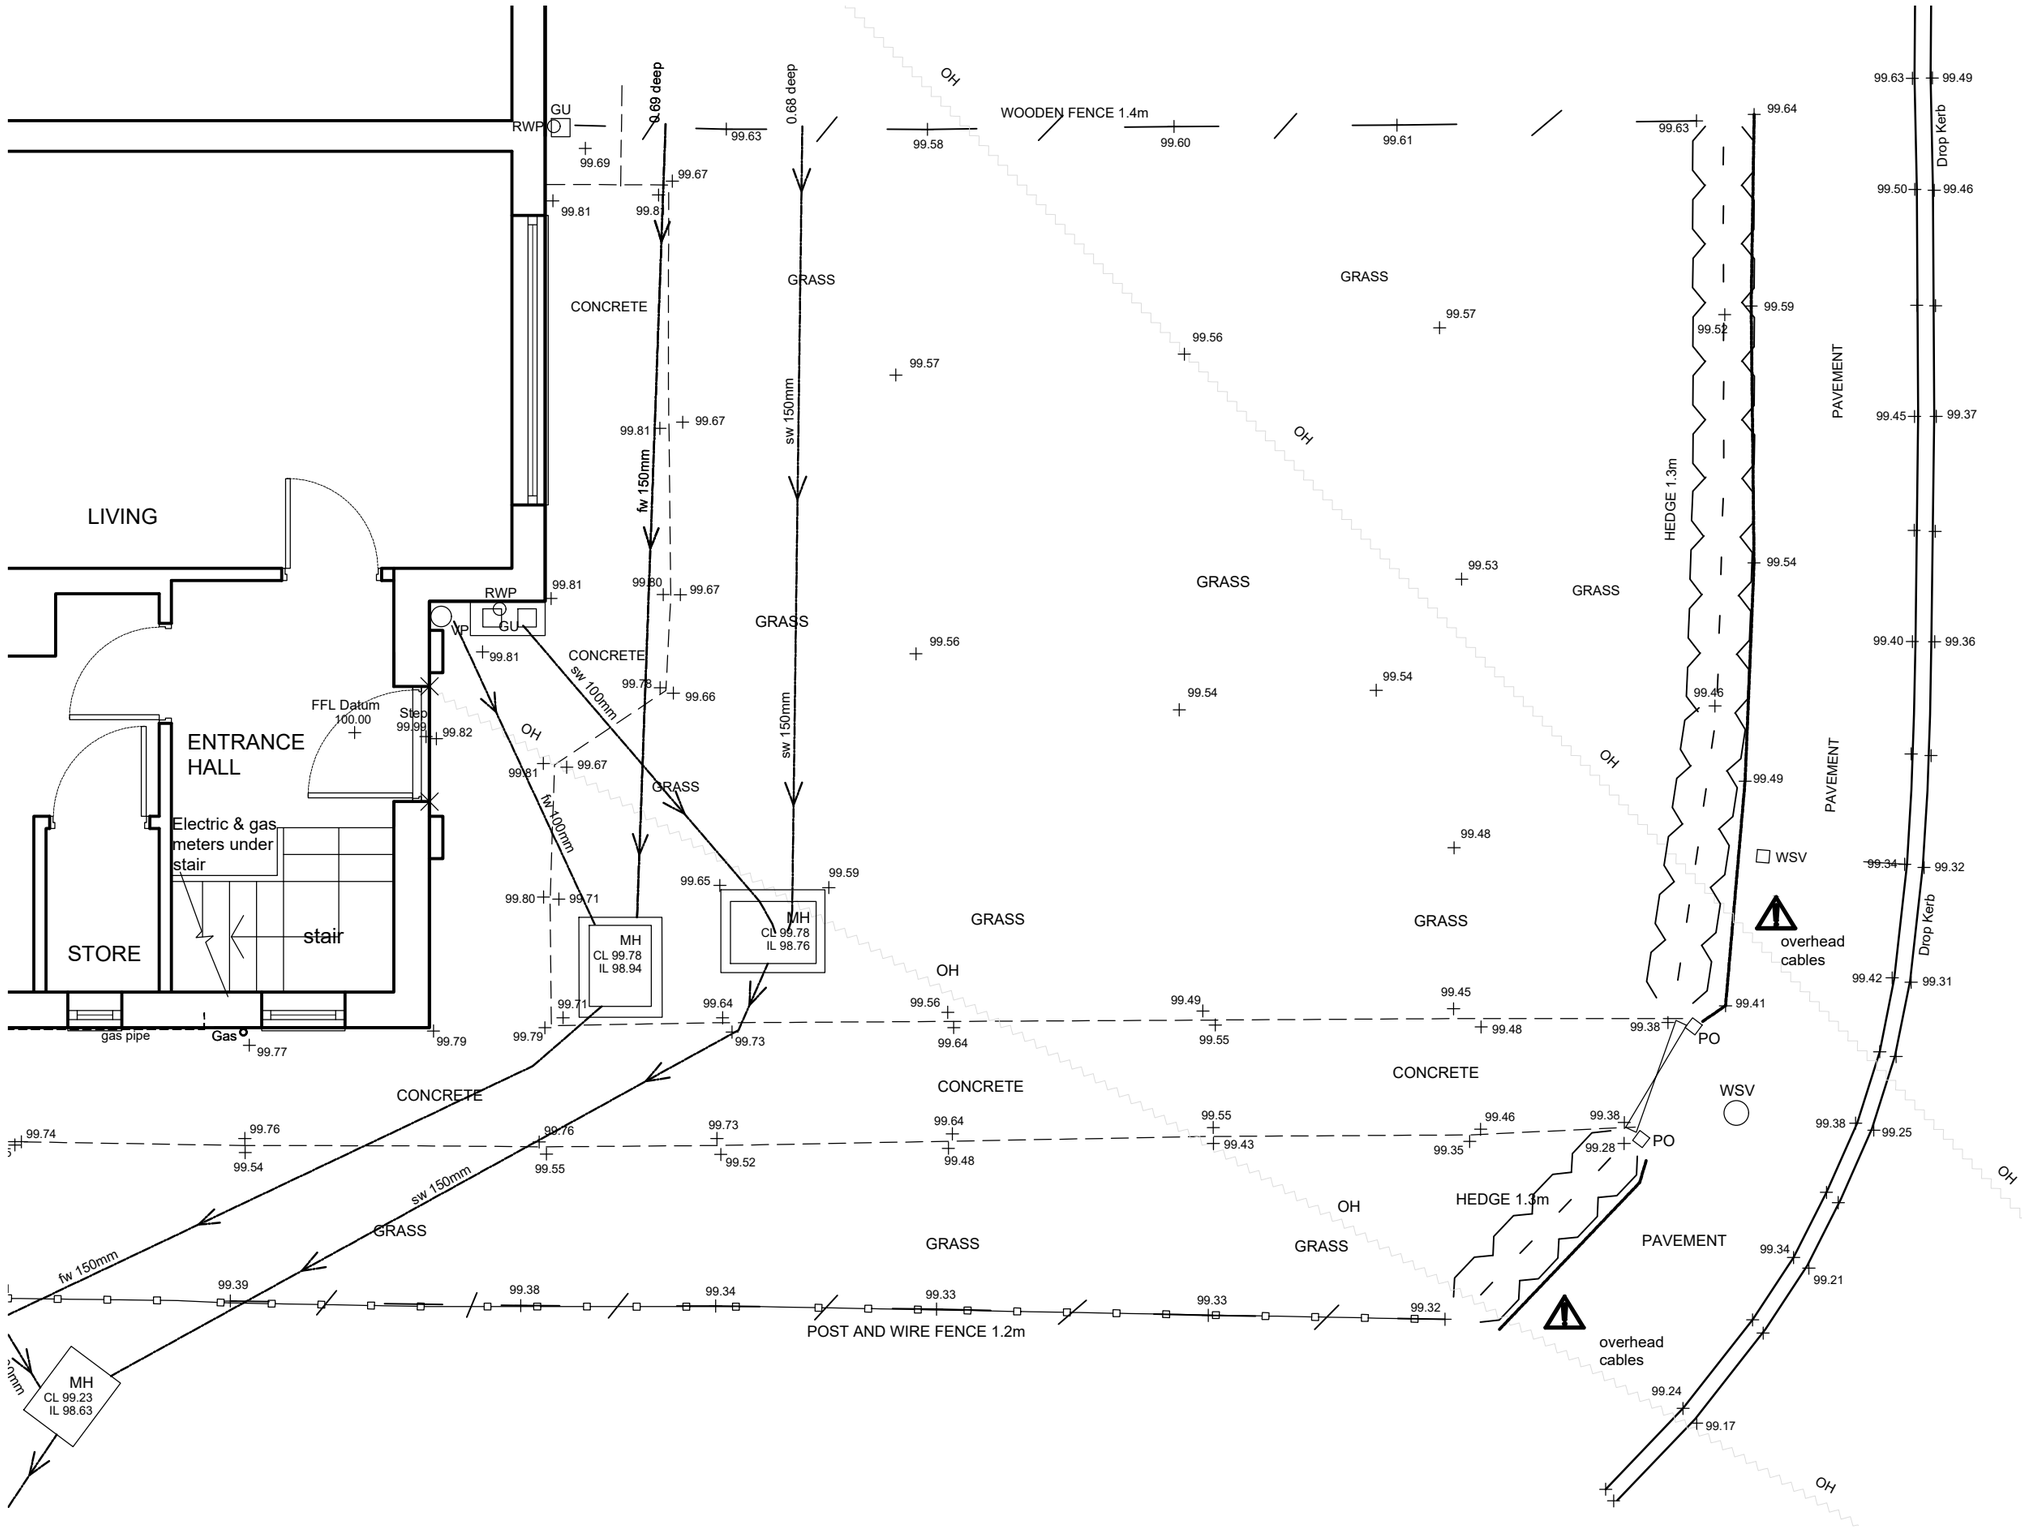


This map is reproduced from the Ordnance Survey material with the permission of Ordnance Survey on behalf of the controller of Her Majesty's Stationary Office. © Crown Copyright. Unauthorised reproduction infringes Crown Copyright and may lead to prosecution or civil proceedings.

© Derbyshire County Council Copyright: Reproduction in whole or part by any means is prohibited without the prior written permission of the Director of Corporate Resources

Classification

CONTROLLED

Do not scale

Use only written dimensions. All dimensions must be verified prior to the works being put into hand and any discrepancies reported to the originator

HEALTH & SAFETY INFORMATION
(Refer to Pre-Tender CDM Documentation)

PLANNING

Rev.	Details of Revision	Date	Initial

Derbyshire County Council
Commissioning, Communities and Policy Property
Chatsworth Hall, Chesterfield Road, Matlock, Derbyshire DE4 3FW
Tel. (01629) 536219 Fax. (01629) 536266

Partner Details

Project
DOMESTIC ADAPTATION
17 CARRFIELDS
HORSLEY WOODHOUSE
ILKESTON DE7 6BG

UPRN Number

Drawing Number	Revision
743440-WD-03	

Title
EXISTING PLAN
EXTERNAL ACCESS
CAR HARDSTANDING

Scale	Drawn	Checked
1:50	RG	
Original Size	**Date**	**Date**
A3	20.11.19	

Status