Scale 1:50

0 1 2 3 4 5

S.G ARCHITECTURAL DESIGN
Tel: 07817034426. sgarchitecturaldesign@gmail.com.
www.sgarchitecturaldesign.com


8 Damside Belper Derbyshire DE561HZ

08 (A) - PROPOSED ELEVATIONS
- OPTION 1 STONE

JOB/PROJECT NO	PAPER SIZE	DRAWN
194	A1	SG
STATUS	SCALE 1:50	
PLANNING		

Drawing measurements shall not be obtained by scaling. Verify all dimensions prior to construction. Immediately report any discrepancies on this document to SG ARCHITECTURAL DESIGN.


REV.	DESCRIPTION	DATE	BY	CHKD
P1	FIRST ISSUE	16-03-21	SG	SG
P2	AMENDED AND NOTES	12-04-21	SG	SG

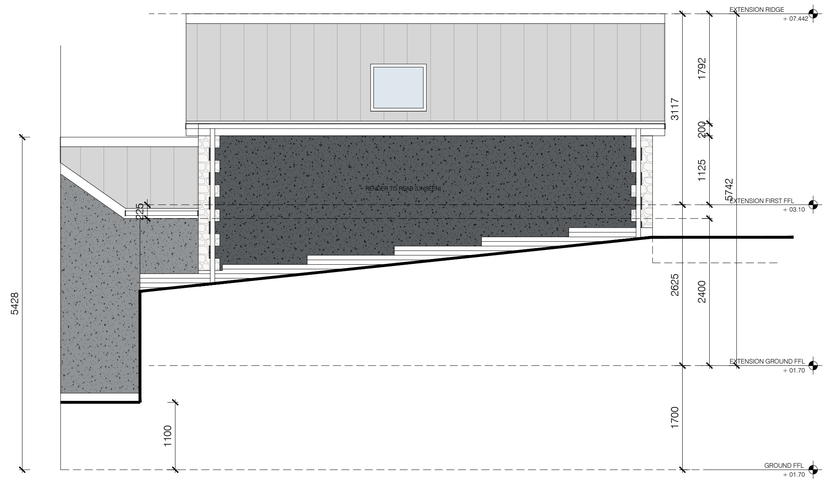

Datum: 88.00m.

PROPOSED REAR ELEVATION


Elevation 3.

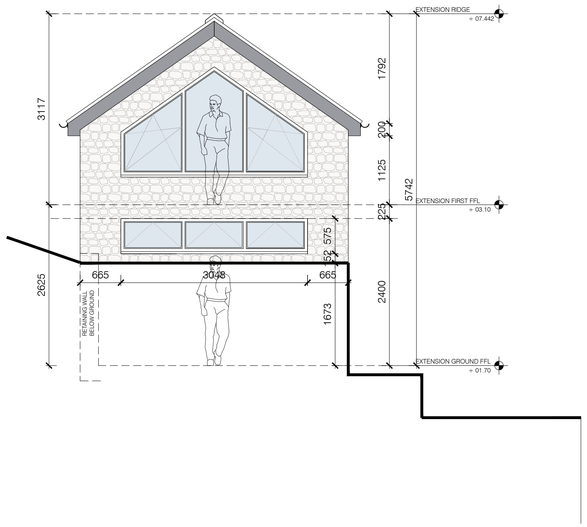

Datum: 88.00m.

PROPOSED LEFT SIDE ELEVATION

Elevation 4.

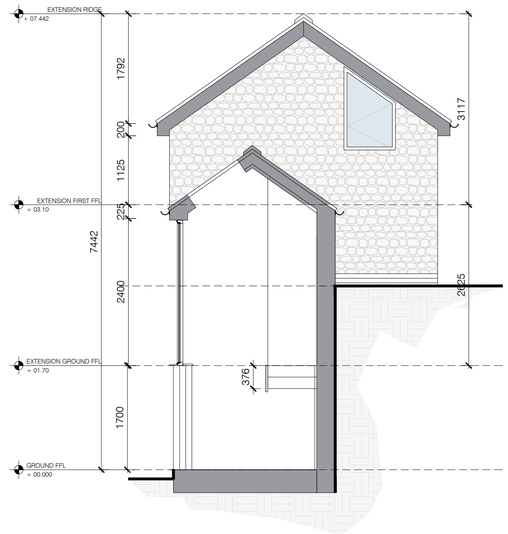


Datum: 88.00m.

PROPOSED RIGHT SIDE ELEVATION

Elevation 2.


SECTION THROUGH STAIR LINK

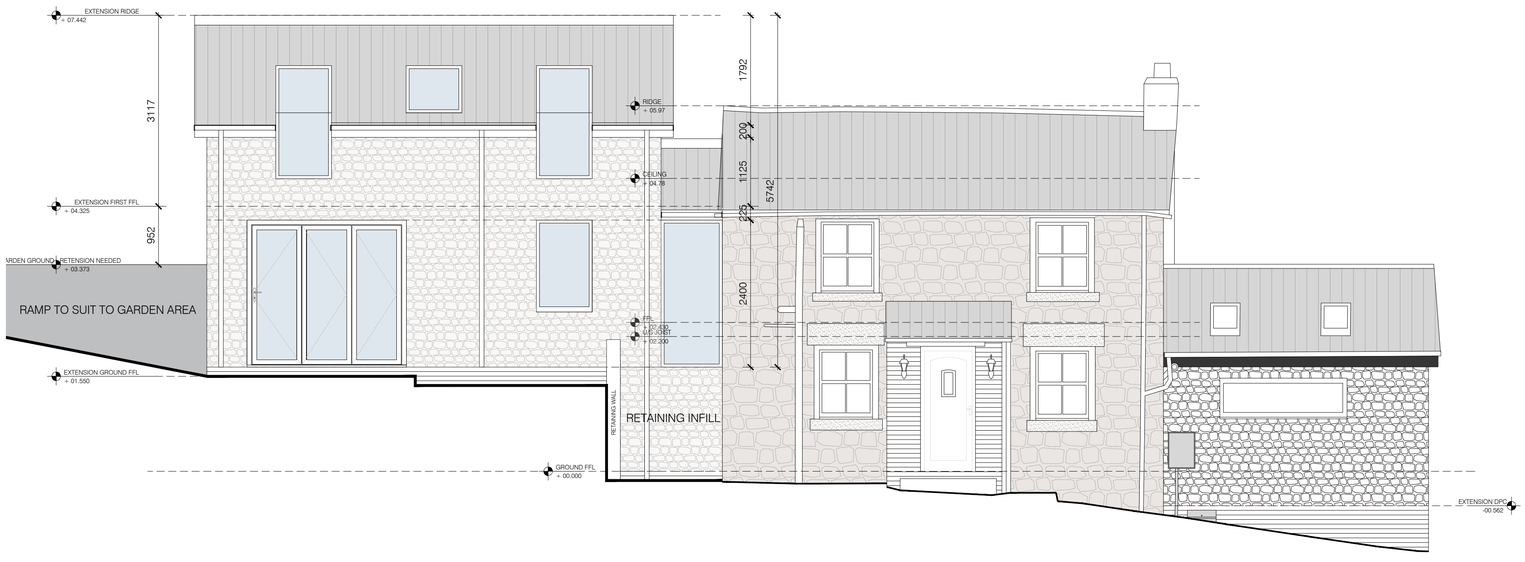

Datum: 88.00m.

PROPOSED FRONT STREET SCENE

Elevation 1.

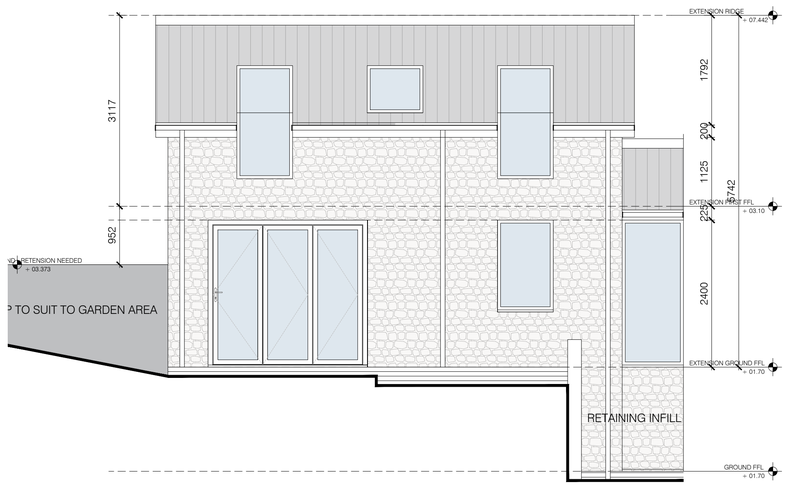

Datum: 88.00m.

PROPOSED FRONT ELEVATION

Elevation 1.