S.G ARCHITECTURAL DESIGN
Tel: 07817034426. sgarchitecturaldesign@gmail.com.
www.sgarchitecturaldesign.com


8 Damside Belper Derbyshire DE561HZ

# 10 b - SITE SECTION proposed

| SG PROJECT NO | PAPER SIZE | DRAWN BY |
|---|---|---|
| 194 | A2 | SG |
| REVISION | SCALES | |
| PLANNING | 1:100 | |

Drawing measurements shall not be obtained by scaling. Verify all dimensions prior to construction. Immediately report any discrepancies on this document to SG ARCHITECTURAL DESIGN.

| REV. | DESCRIPTION | DATE | BY | CHKD |
|---|---|---|---|---|
| P1 | FIRST ISSUE | 14-04-21 | SG | SG |

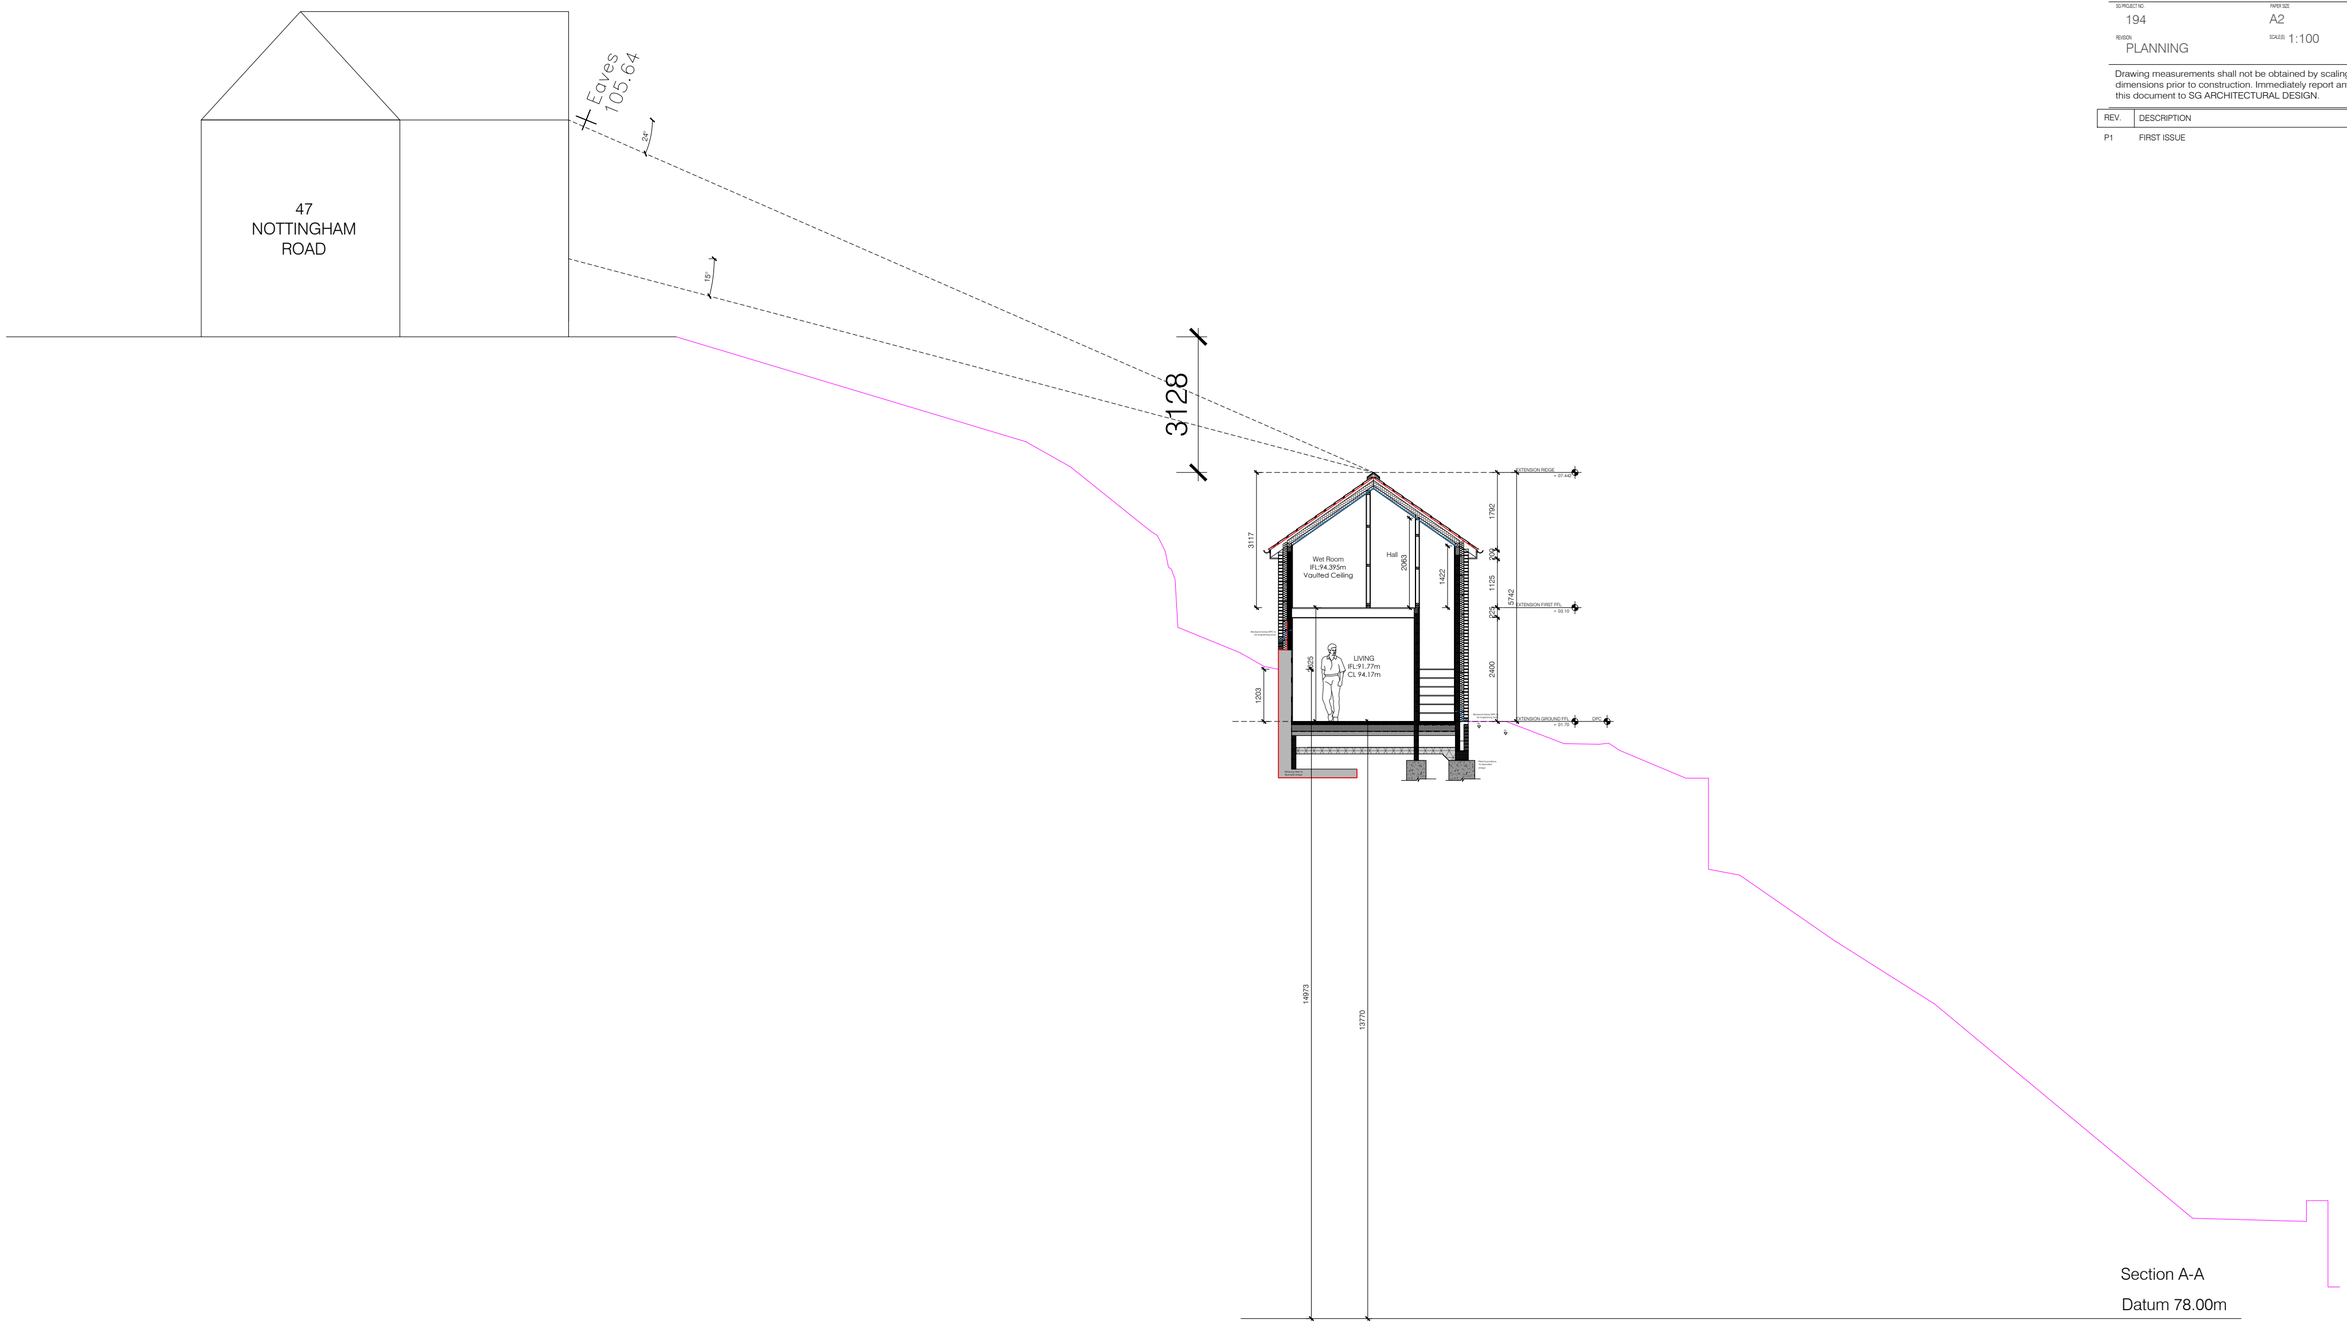


Section A-A

Datum 78.00m

Scale 1:100

0 1 2 3 4 5 10