
Y 50659

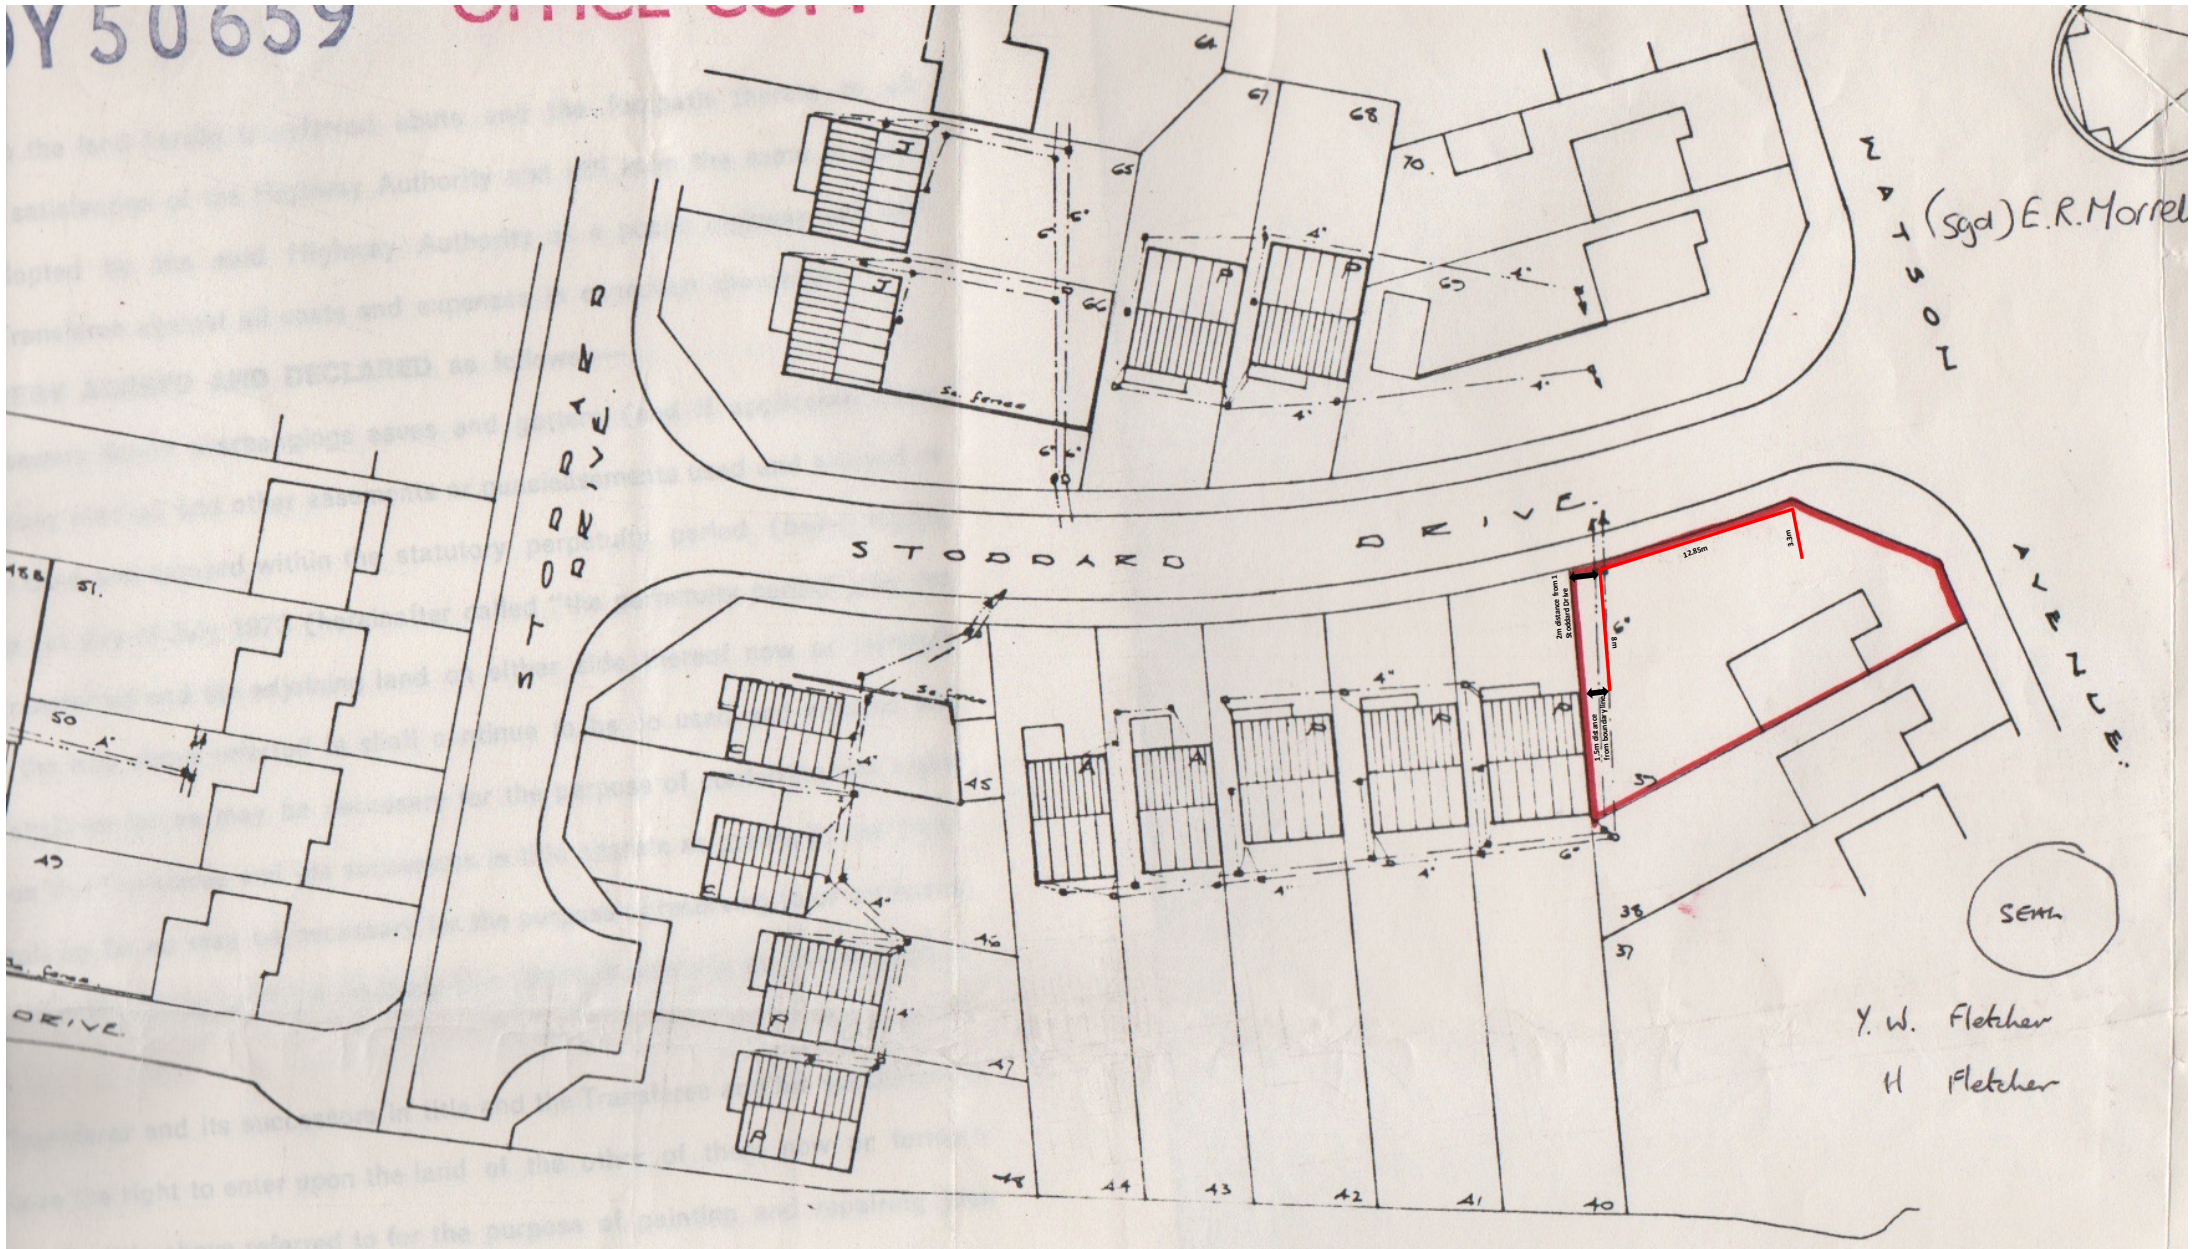

Scale 1:500

PROPOSED AMENDMENT TO LAYOUT.
at STODDARD DRIVE, NEWLANDS ESTATE, HEANOR.

Langley Mill Building Co
Valmont House,
Valmont Road,
Sherwood,
Nottingham, NG5
Tel 607303
20th Decem