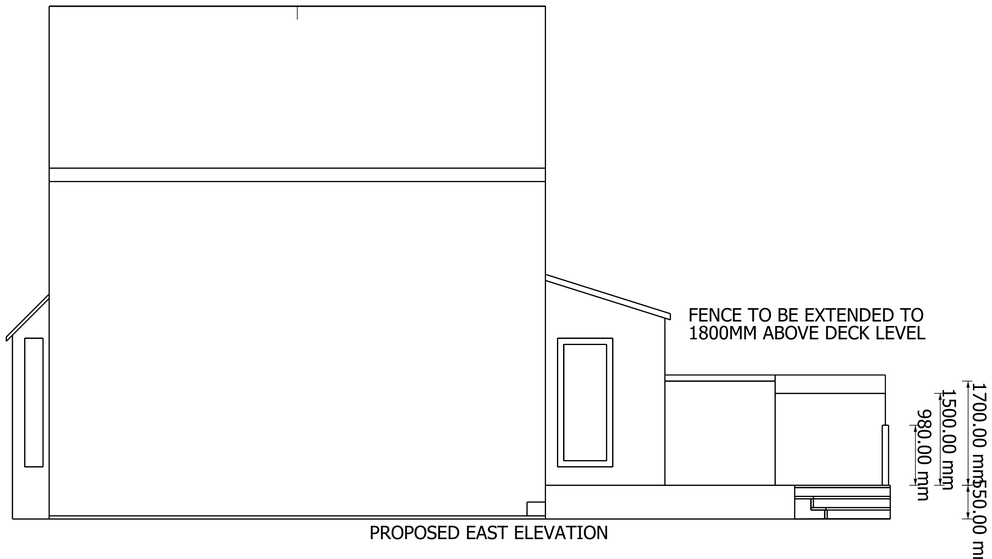


PROPOSED EAST ELEVATION



TIMBER BALUSTRADE

PROPOSED REAR ELEVATION

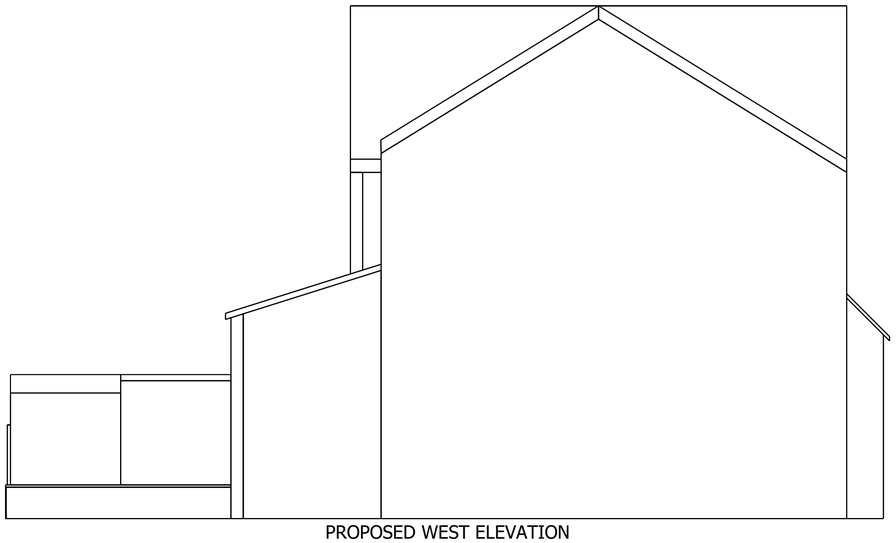

PROPOSED WEST ELEVATION

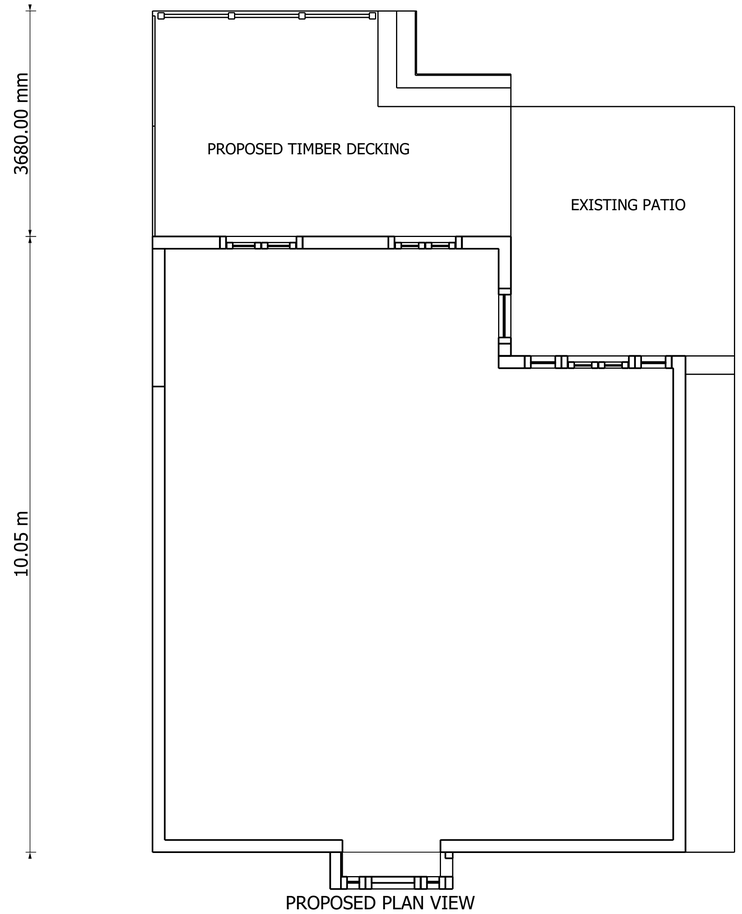


PROPOSED PLAN VIEW

| | | | | |
|---|---|---|---|---|
| Created by: MARK BODEN | Title: PROPOSED PLAN AND ELEVATIONS | | | |
| Supplementary information: | Size: A1 | Sheet: 1/1 | Scale: 1:50 | |
| 28 KNOWL AVENUE | Part number: PN | | | |
| | Drawing number: DN | | | |
| | Date: 11 MAY 2021 | | Revision: REV B | |