
Proposed Site Plan

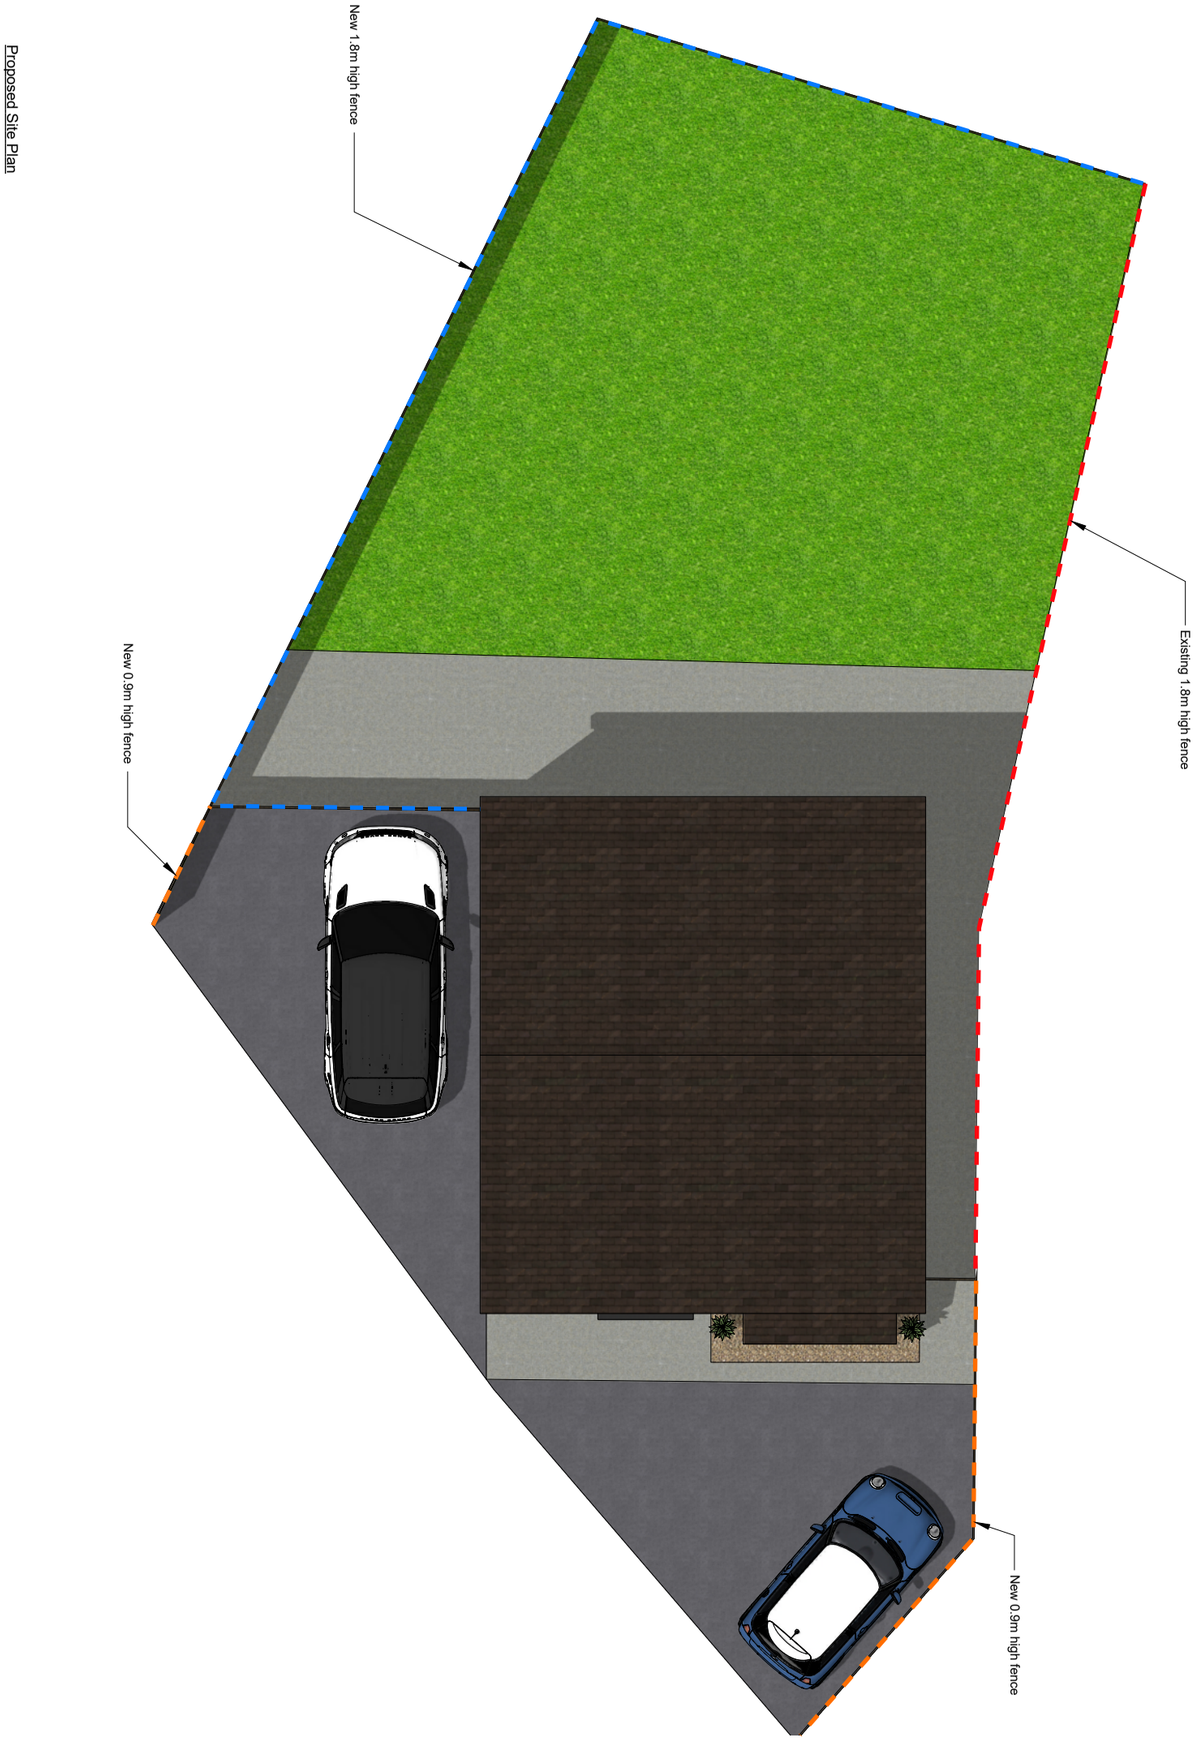

A.06

Proposed Site Plan
1:50 @ A3

ISSUE DATE
12.05.21

REVISION
B

PROJECT
Proposed 4 Bed House

PROJECT NO.
AJA0063

CLIENT
James Pratt
Plot Adjacent to
36 Fearn Avenue
Ripley
DE5 3EW

AJA Architectural Services
45 Walsall Road
Lichfield
WS13 8AD