

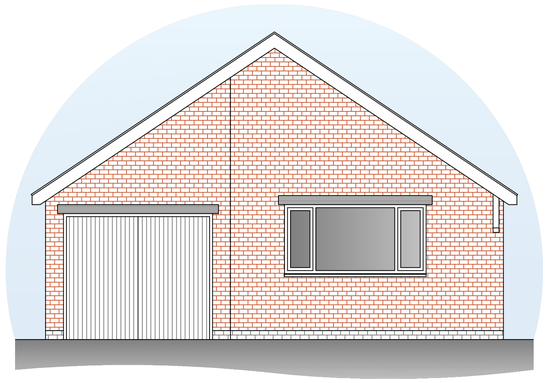



EXISTING FRONT ELEVATION (SCALE 1:50)

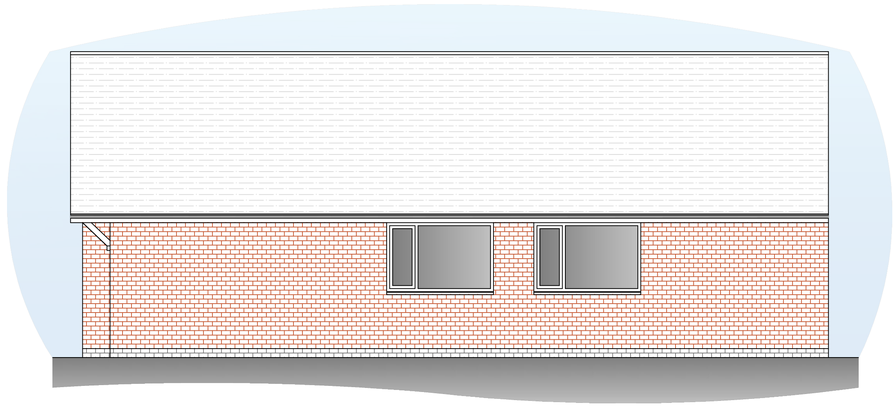


EXISTING SIDE ELEVATION (SCALE 1:50)

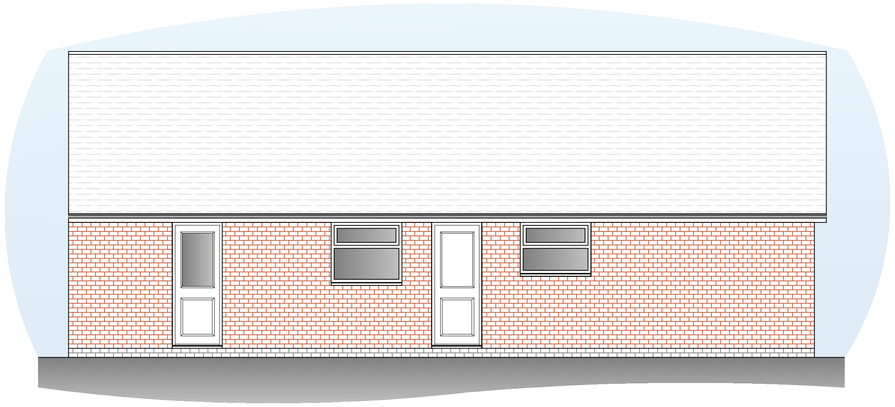

EXISTING SIDE ELEVATION (SCALE 1:50)

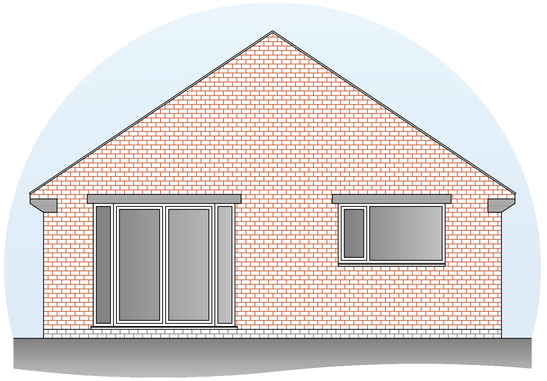

EXISTING FRONT ELEVATION (SCALE 1:50)

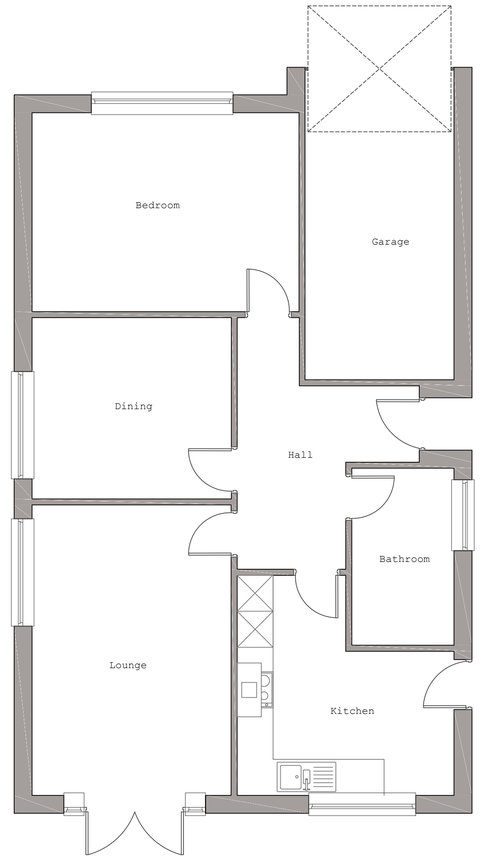

EXISTING GROUND FLOOR LAYOUT
(SCALE 1:50)

REV.	AMENDMENTS:	DRN.	CHK.	APP.	DATE:
STATUS:	FOR PLANNING				

DRAWN BY:	CHECKED BY:	APPROVED BY:	SCALE:
RGG			1:50
DATE: 8 Mar 21	DATE:	DATE:	

ORIGINAL DRAWING SIZE 841 x 594 (A1)

A&I DESIGNS
Property Design & Planning
3 Thompson Close, Mickleover, Derby, DE3 0AU
07999 748 532
a.i.designs@outlook.com

CLIENT:
Patricia Rydzyk

PROJECT:
8 Old Hall Avenue
Duffield
Derby, DE56 4GN

DRAWING TITLE:
Existing
Elevations &
Layouts

DRAWING NUMBER:
2199-001