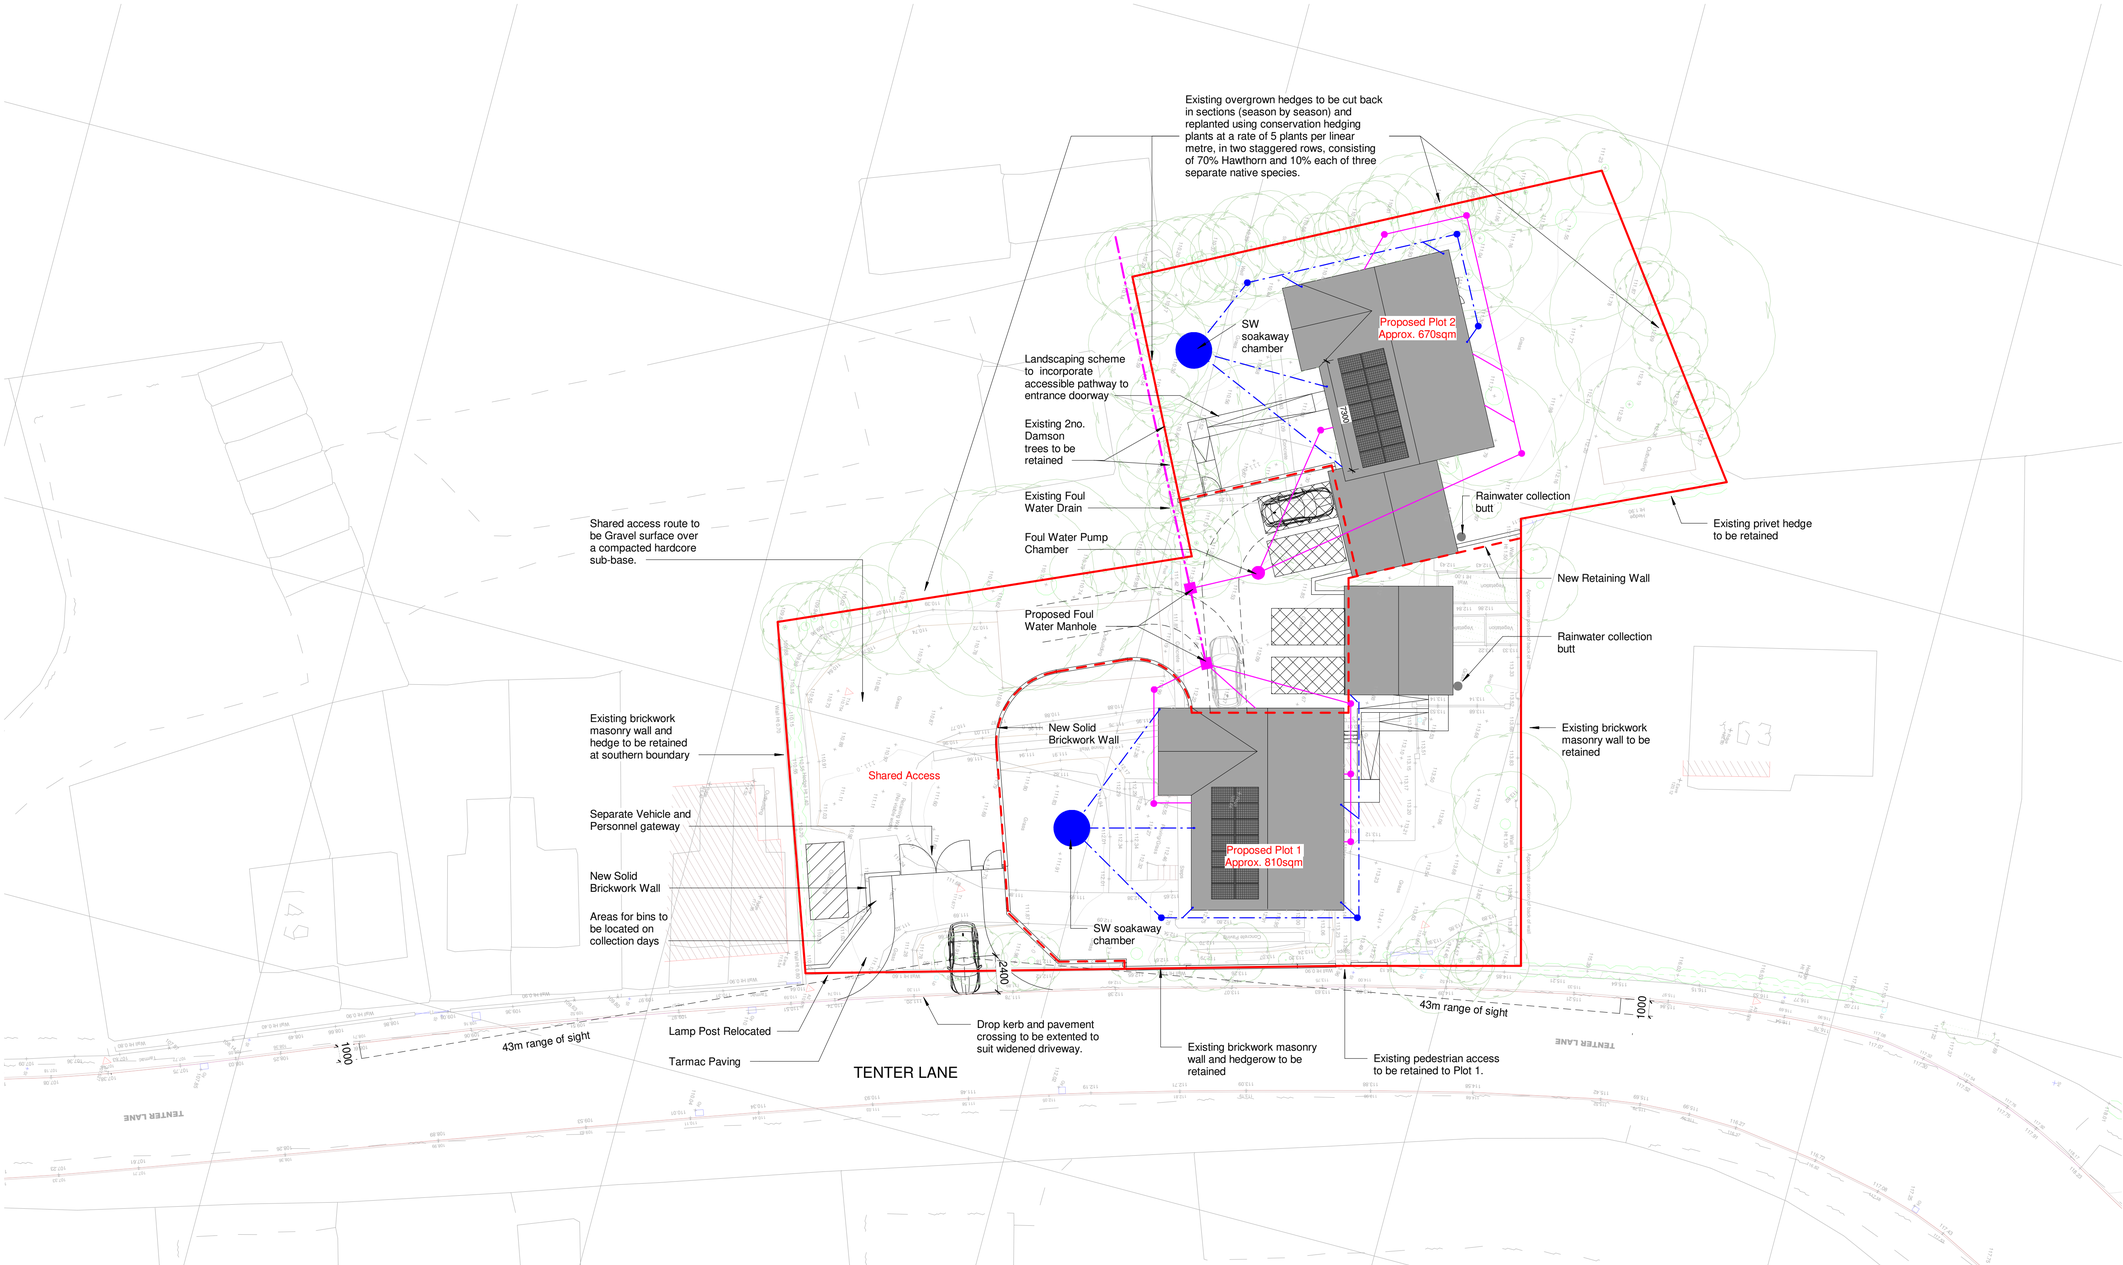

North

Site Boundary

Drainage

Existing Foul Water

Proposed Foul Water

Proposed Foul Water Manhole

Proposed Foul Water Inspection Chamber

Proposed Surface Water

Proposed Surface Water Inspection Chamber

P1 01.08.20 PLANNING ISSUE

REV	DATE	AMENDMENT	BY

CLIENT

Mr. M. J. Sanders

PROJECT

Tenter Lane

DRAWING TITLE

Proposed Site Plan

SCALE	SHEET SIZE A1	
As indicated		
DATE	DRAWN	CHECKED
07/2020	KES	MJS
PROJECT NO.	DRAWING NO.	REV
161	1011	P1