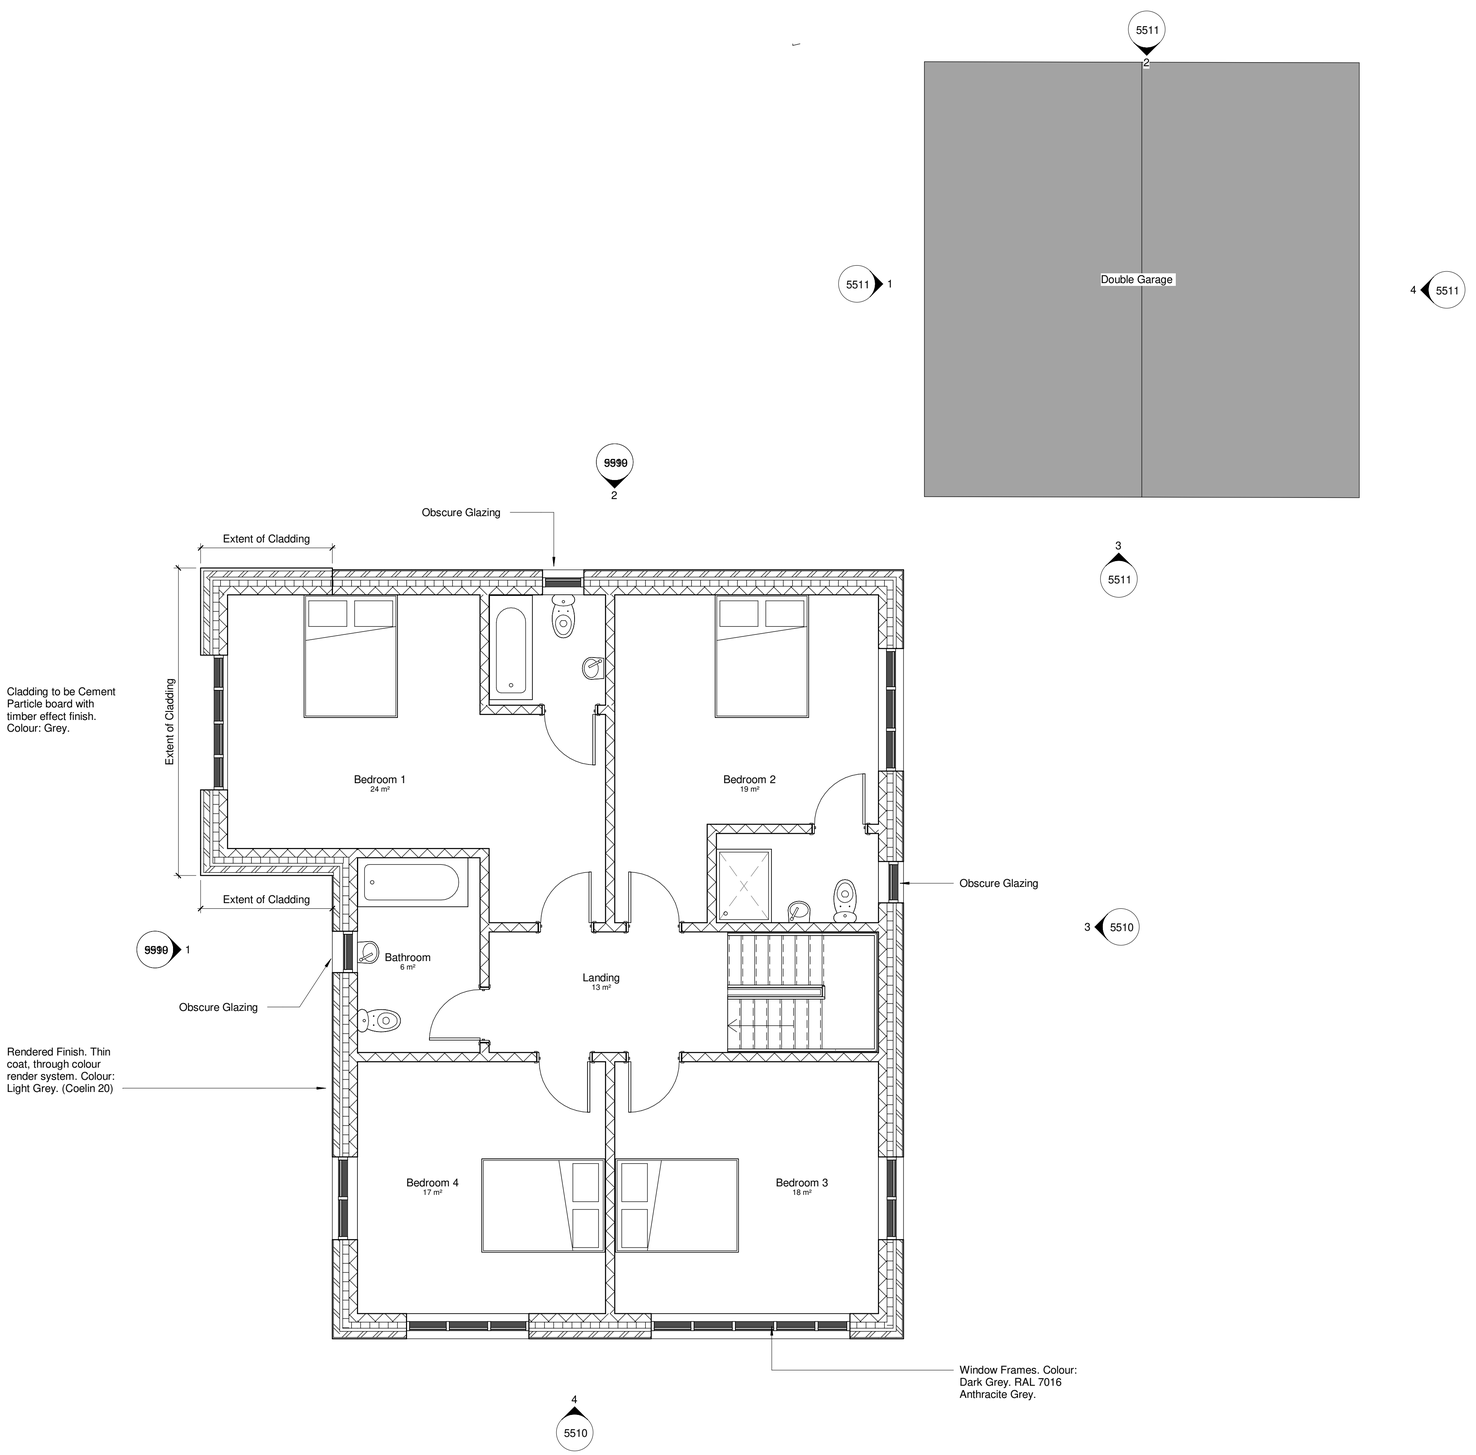

1 Plot 1 - Proposed First Floor Plan

1 : 50

0 1 2 3 4 5

GRAPHIC SCALE: 1:50

North

P1 01.08.20 PLANNING ISSUE

REV	DATE	AMENDMENT	BY

CLIENT

Mr. M. J. Sanders

PROJECT

Tenter Lane

DRAWING TITLE

Plot 1
Proposed First Floor Plan

SCALE	SHEET SIZE A1	
1 : 50		
DATE	DRAWN	CHECKED
07/2020	KES	MJS
PROJECT NO.	DRAWING NO.	REV
161	4511	P1