

1 PLOT 1 - Elevation 1
1 : 50

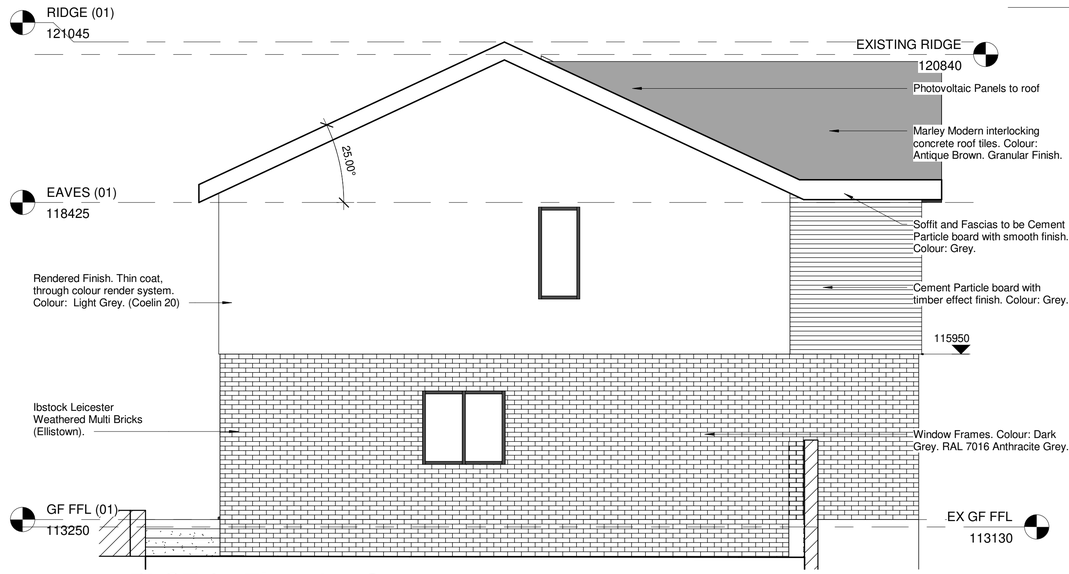

2 PLOT 1 - Elevation 2
1 : 50

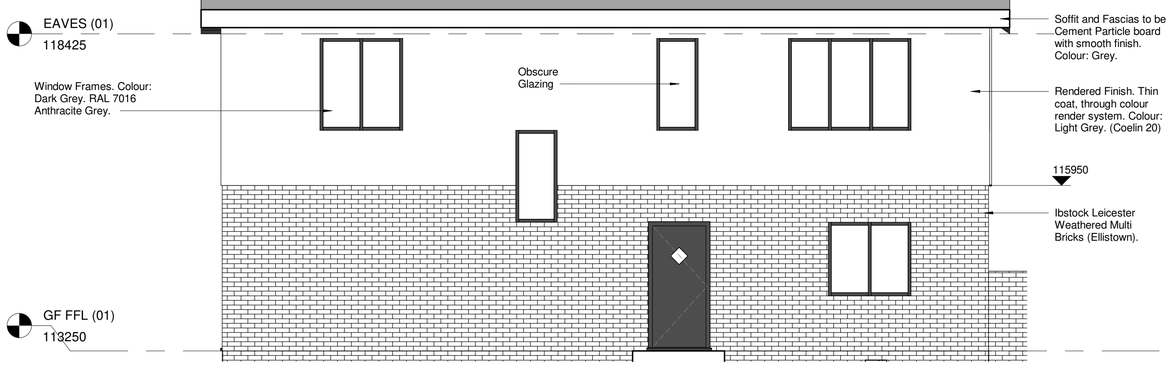

3 PLOT 1 - Elevation 3
1 : 50



4 PLOT 1 - Elevation 4
1 : 50

0 1 2 3 4 5
GRAPHIC SCALE: 1:50

P1 01.08.20 PLANNING ISSUE

REV	DATE	AMENDMENT	BY

CLIENT

Mr. M. J. Sanders

PROJECT

Tenter Lane

DRAWING TITLE

Plot 1 - House Elevations

SCALE	SHEET SIZE A1	
1 : 50		
DATE	DRAWN	CHECKED
07/2020	KES	MJS
PROJECT NO.	DRAWING NO.	REV
161	5510	P1