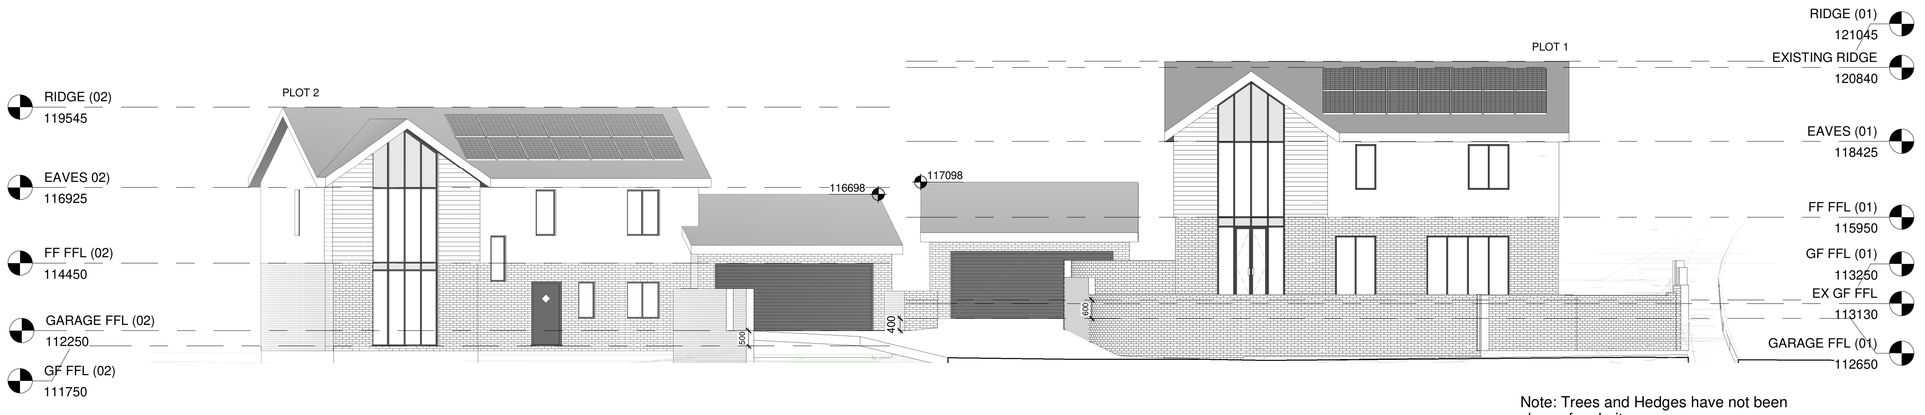

Note: Trees and Hedges have not been shown for clarity.

1 PROPOSED SITE SECTION

1 : 100



2 PROPOSED SECTION - TENTER LANE

1 : 100

Note: Trees and Hedges have not been shown for clarity.

GRAPHIC SCALE: 1:100

P1 01.08.20 PLANNING ISSUE

REV	DATE	AMENDMENT	BY

CLIENT

Mr. M. J. Sanders

PROJECT

Tenter Lane

DRAWING TITLE

Proposed Site Elevations

SCALE	SHEET SIZE A1	
1 : 100		
DATE	DRAWN	CHECKED
07/2020	KES	MJS
PROJECT NO.	DRAWING NO.	REV
161	6001	P1