

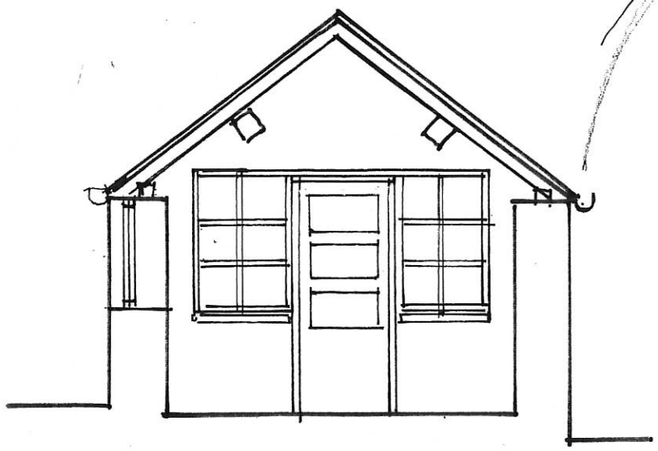



Section AA

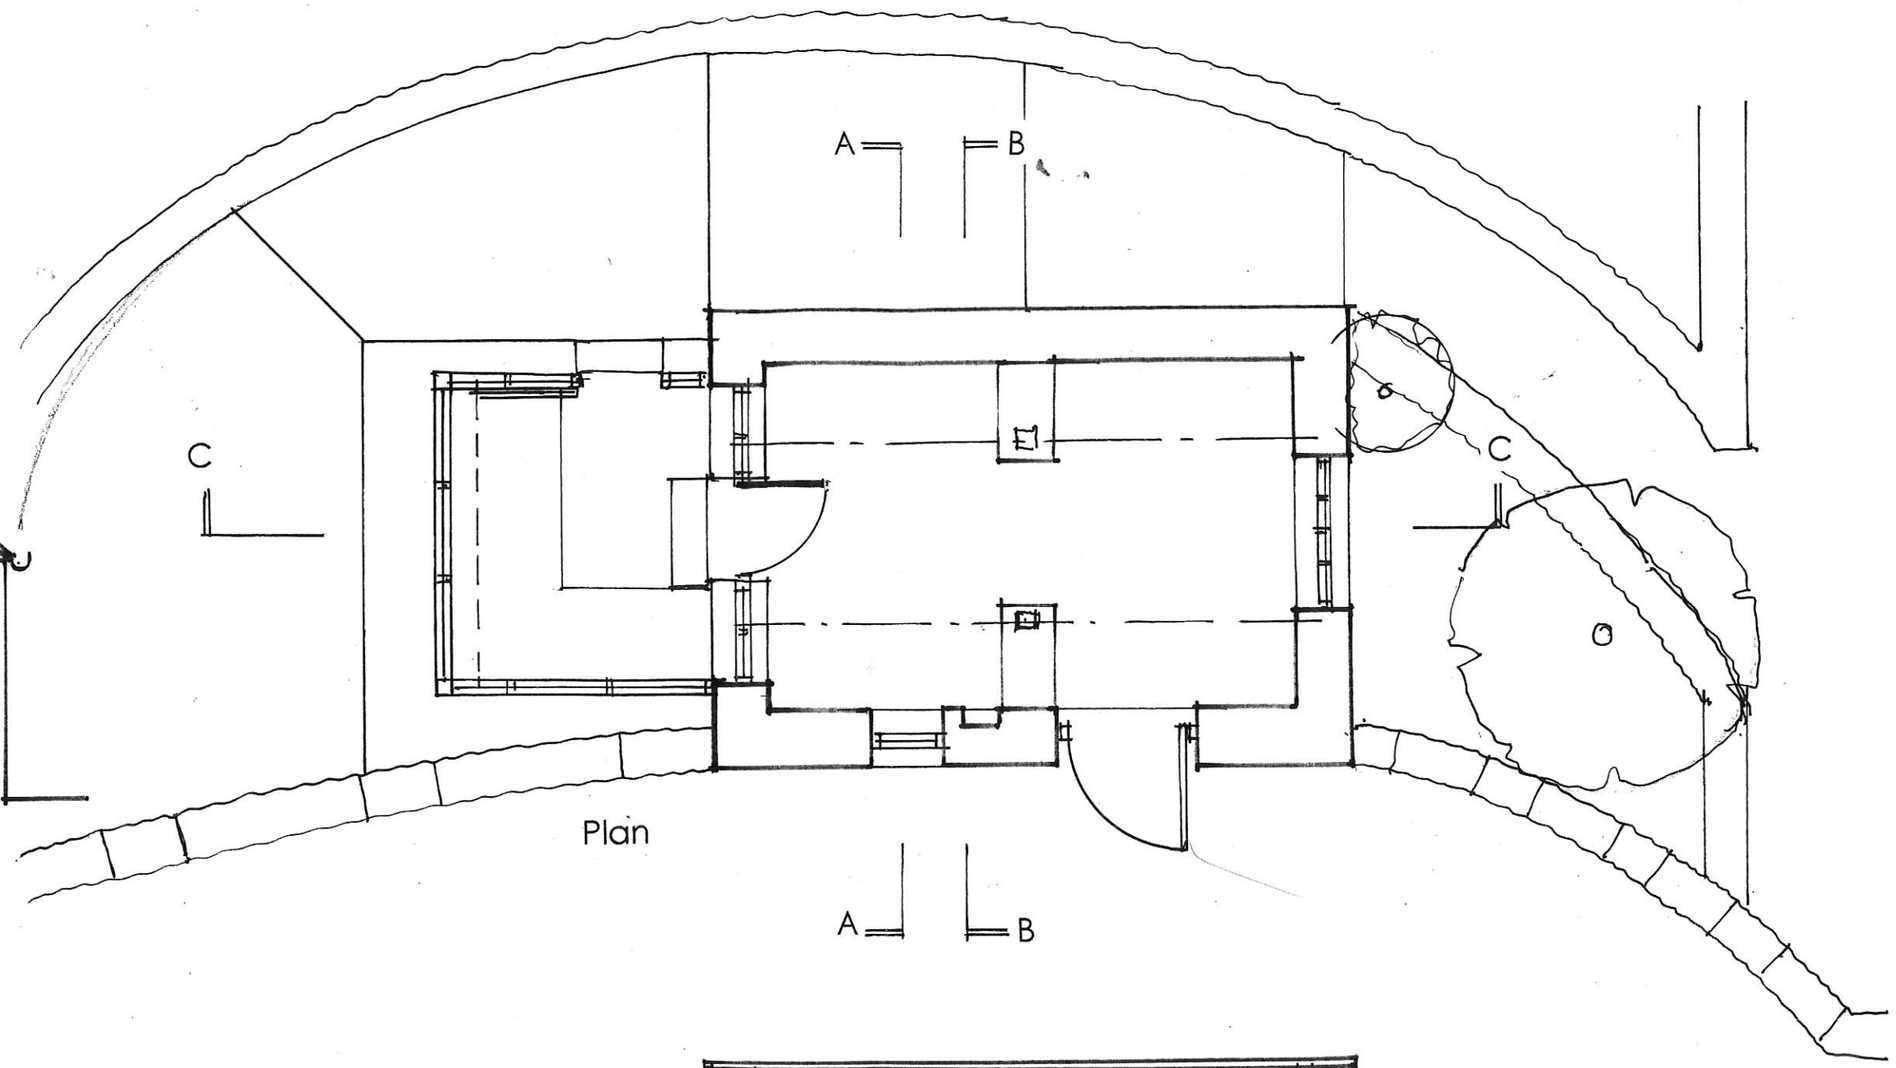

Plan

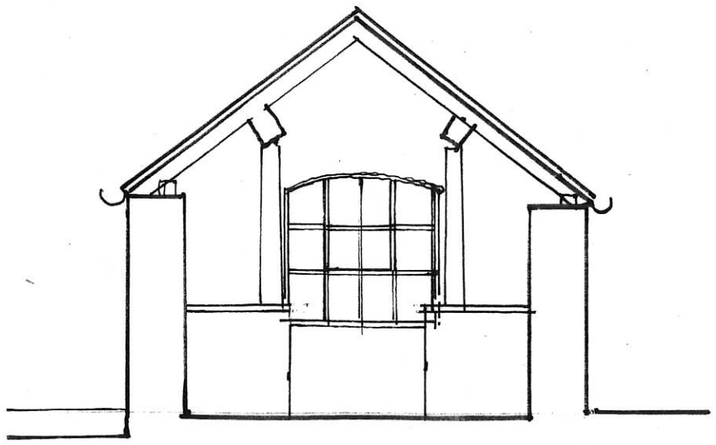

Section BB

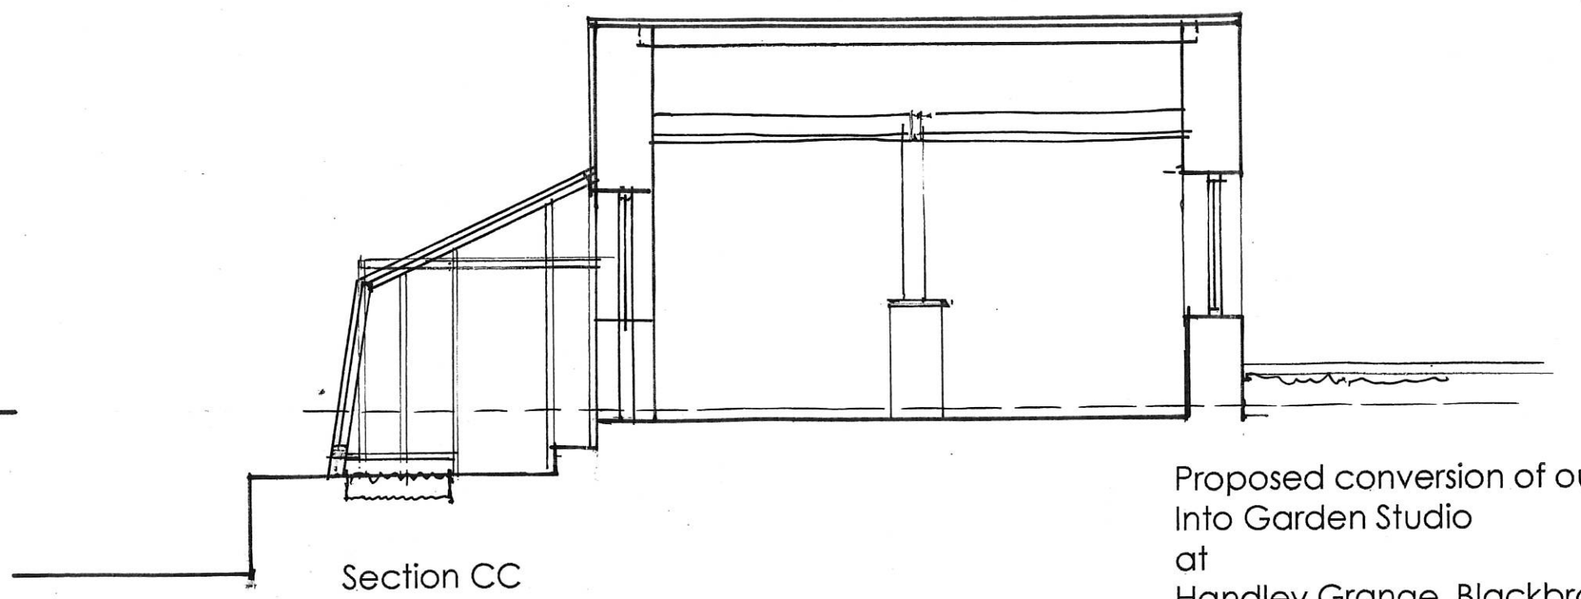

Section CC

Existing Plan & Sections
Dwg D-01 Scale 1:50 @ A3 10-04-2014

Proposed conversion of outbuilding
Into Garden Studio
at
Handley Grange, Blackbrook , Derbyshire
For Mr & Mrs R Lang

williamsaunders
architecture : engineering : building consultancy