

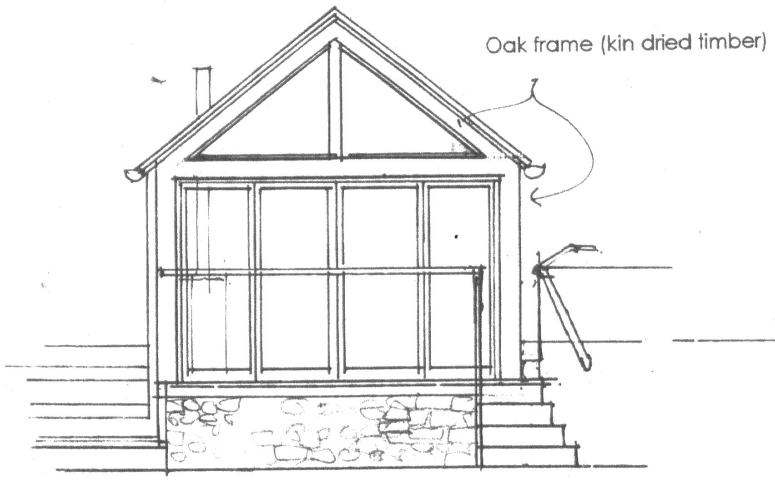


South Elevation

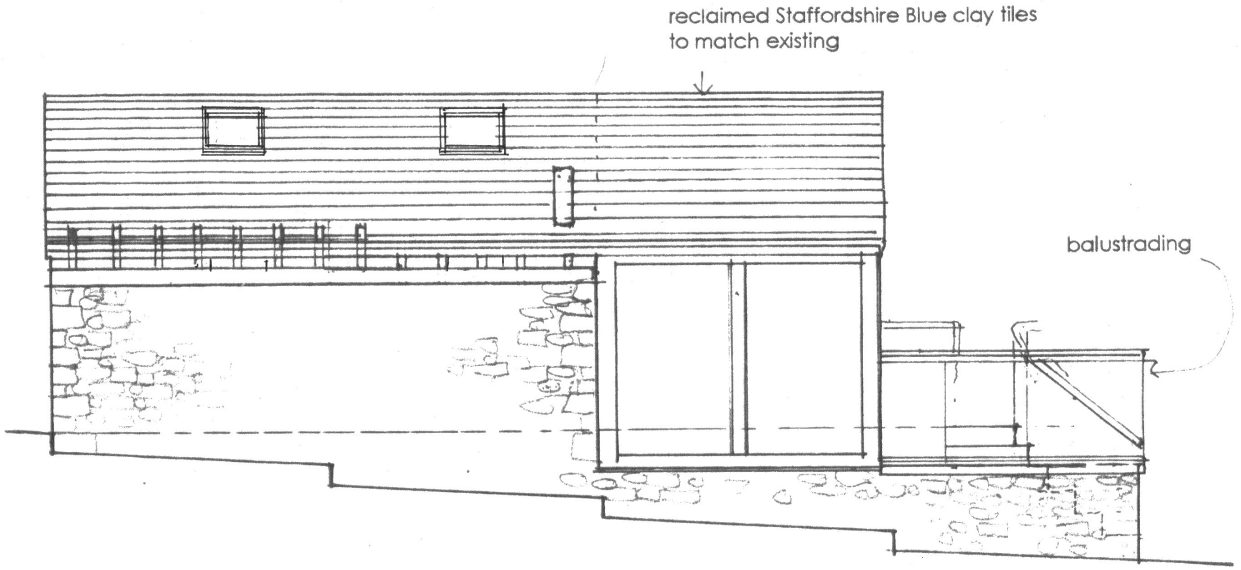

West Elevation

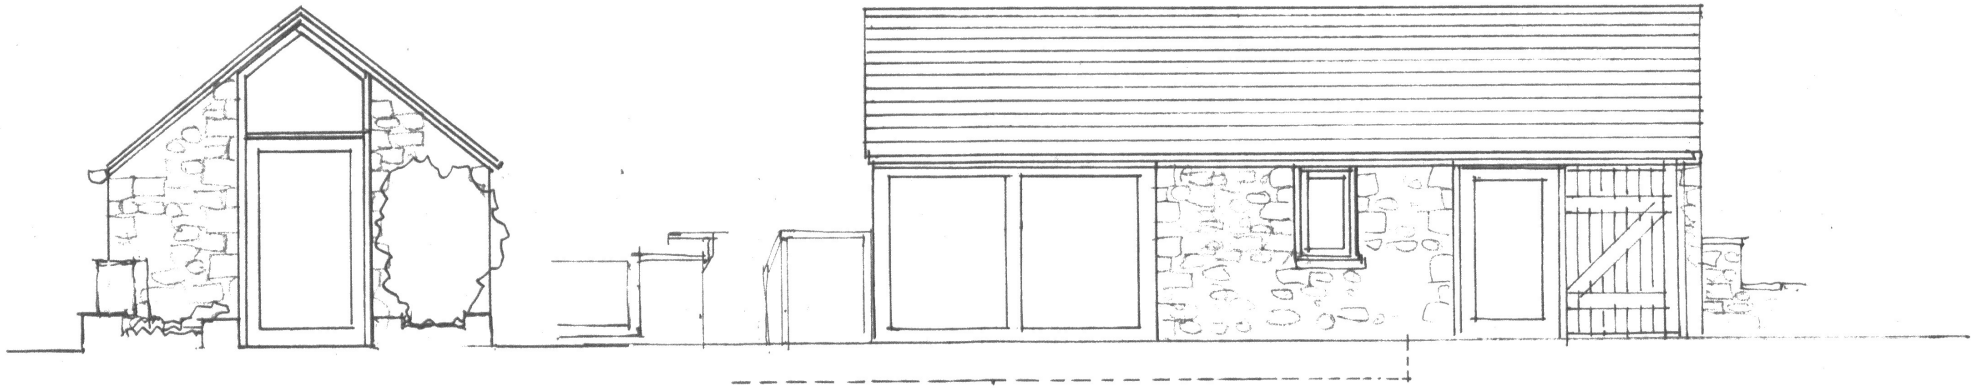

North Elevation

East Elevation

Proposed conversion of outbuilding
Into Garden Studio
at
Handley Grange, Blackbrook , Derbyshire
For Mr & Mrs R Lang

Proposed Elevations
Dwg D- 04B Scale 1:50 @A3 24-06-2014

williamsaunders
architecture : engineering : building consultancy