

10 002 Indicative North Elevation.
1:100

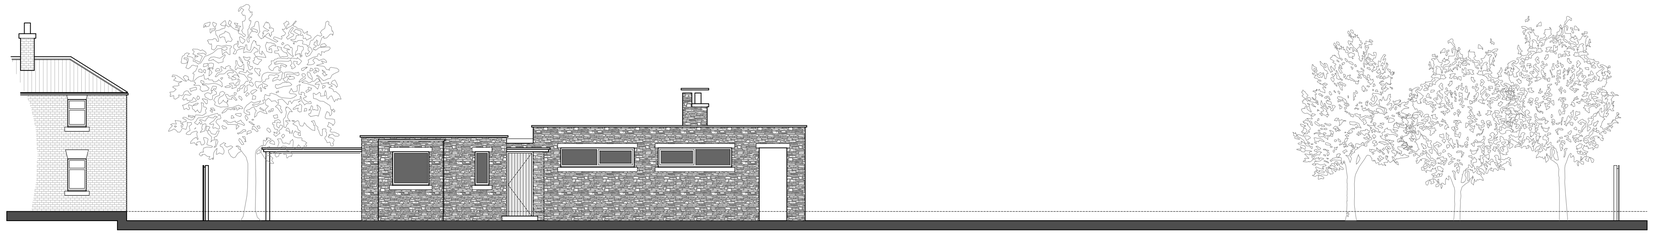

10 003 Indicative East Elevation.
1:100

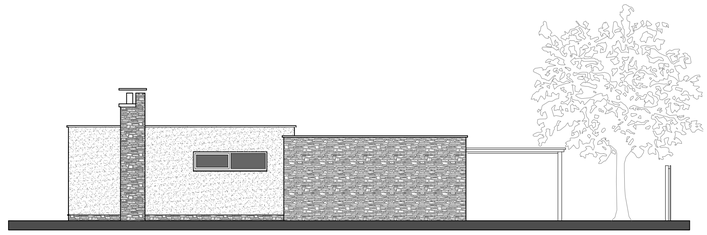

10 004 Indicative West Elevation.
1:100

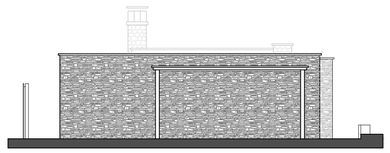

10 005 Indicative North Elevation.
1:100

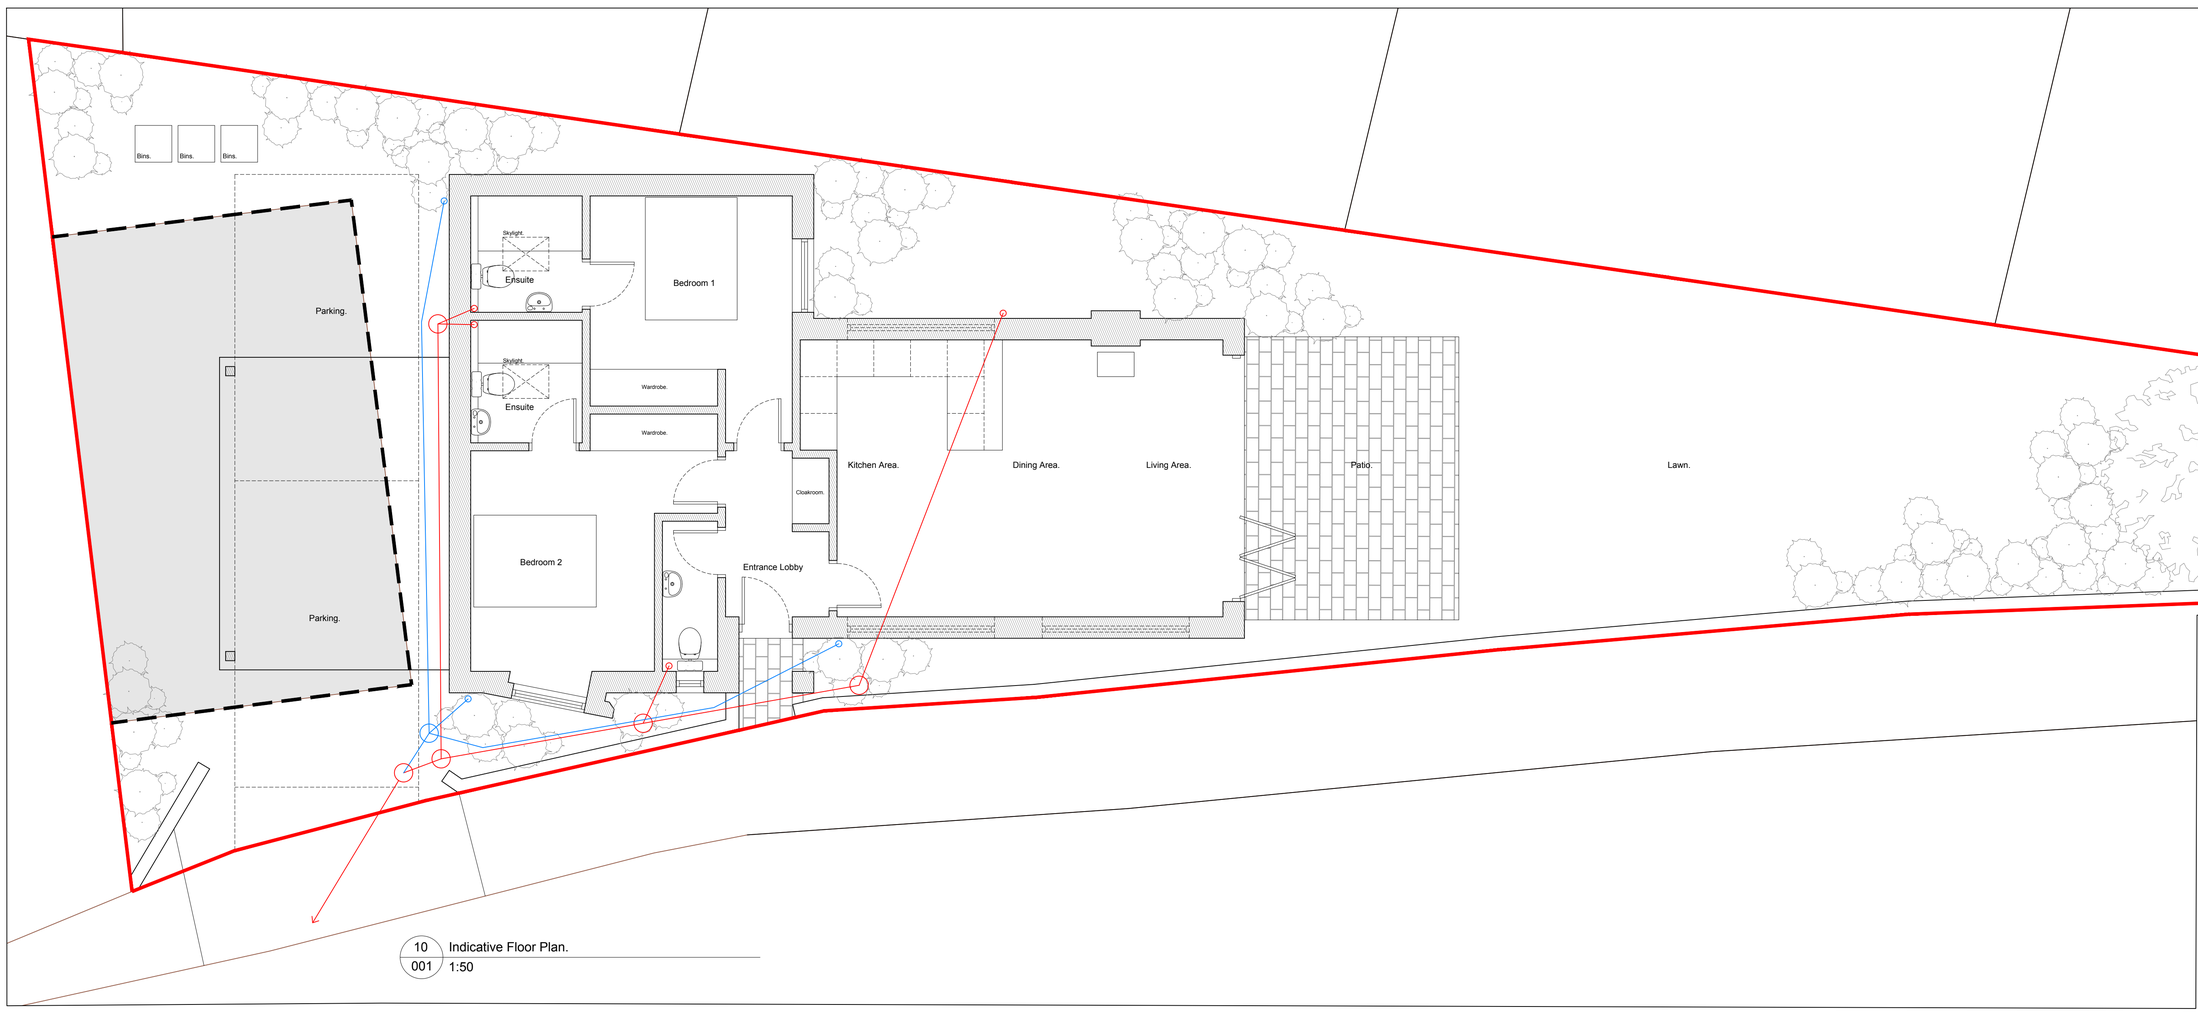

10 001 Indicative Floor Plan.
1:50

Rev.	Drawn	Comments	Date

Status Planning

dkmy architects ltd
Davidson Keighley Marston Yates
TJY
a: 10 Spencer Road, Belper, Derbyshire, DE56
e: info@dkmy.co.uk
m: 07847 328 233
w: www.dkmy.co.uk

PROJECT
Proposed detached house on land adjacent to Valley View, Belper.

CLIENT
Mr & Mrs S Weir.

TITLE
Indicative plans and elevations

DRAWN	CHECKED
RjK	HH
NUMBER	REVISION
21-104-08-10	
SCALE	DATE
1:50 & 1:100	Mar' 21

ORIGINAL SIZE
A1

FILE: 21-104 - Model.dwg