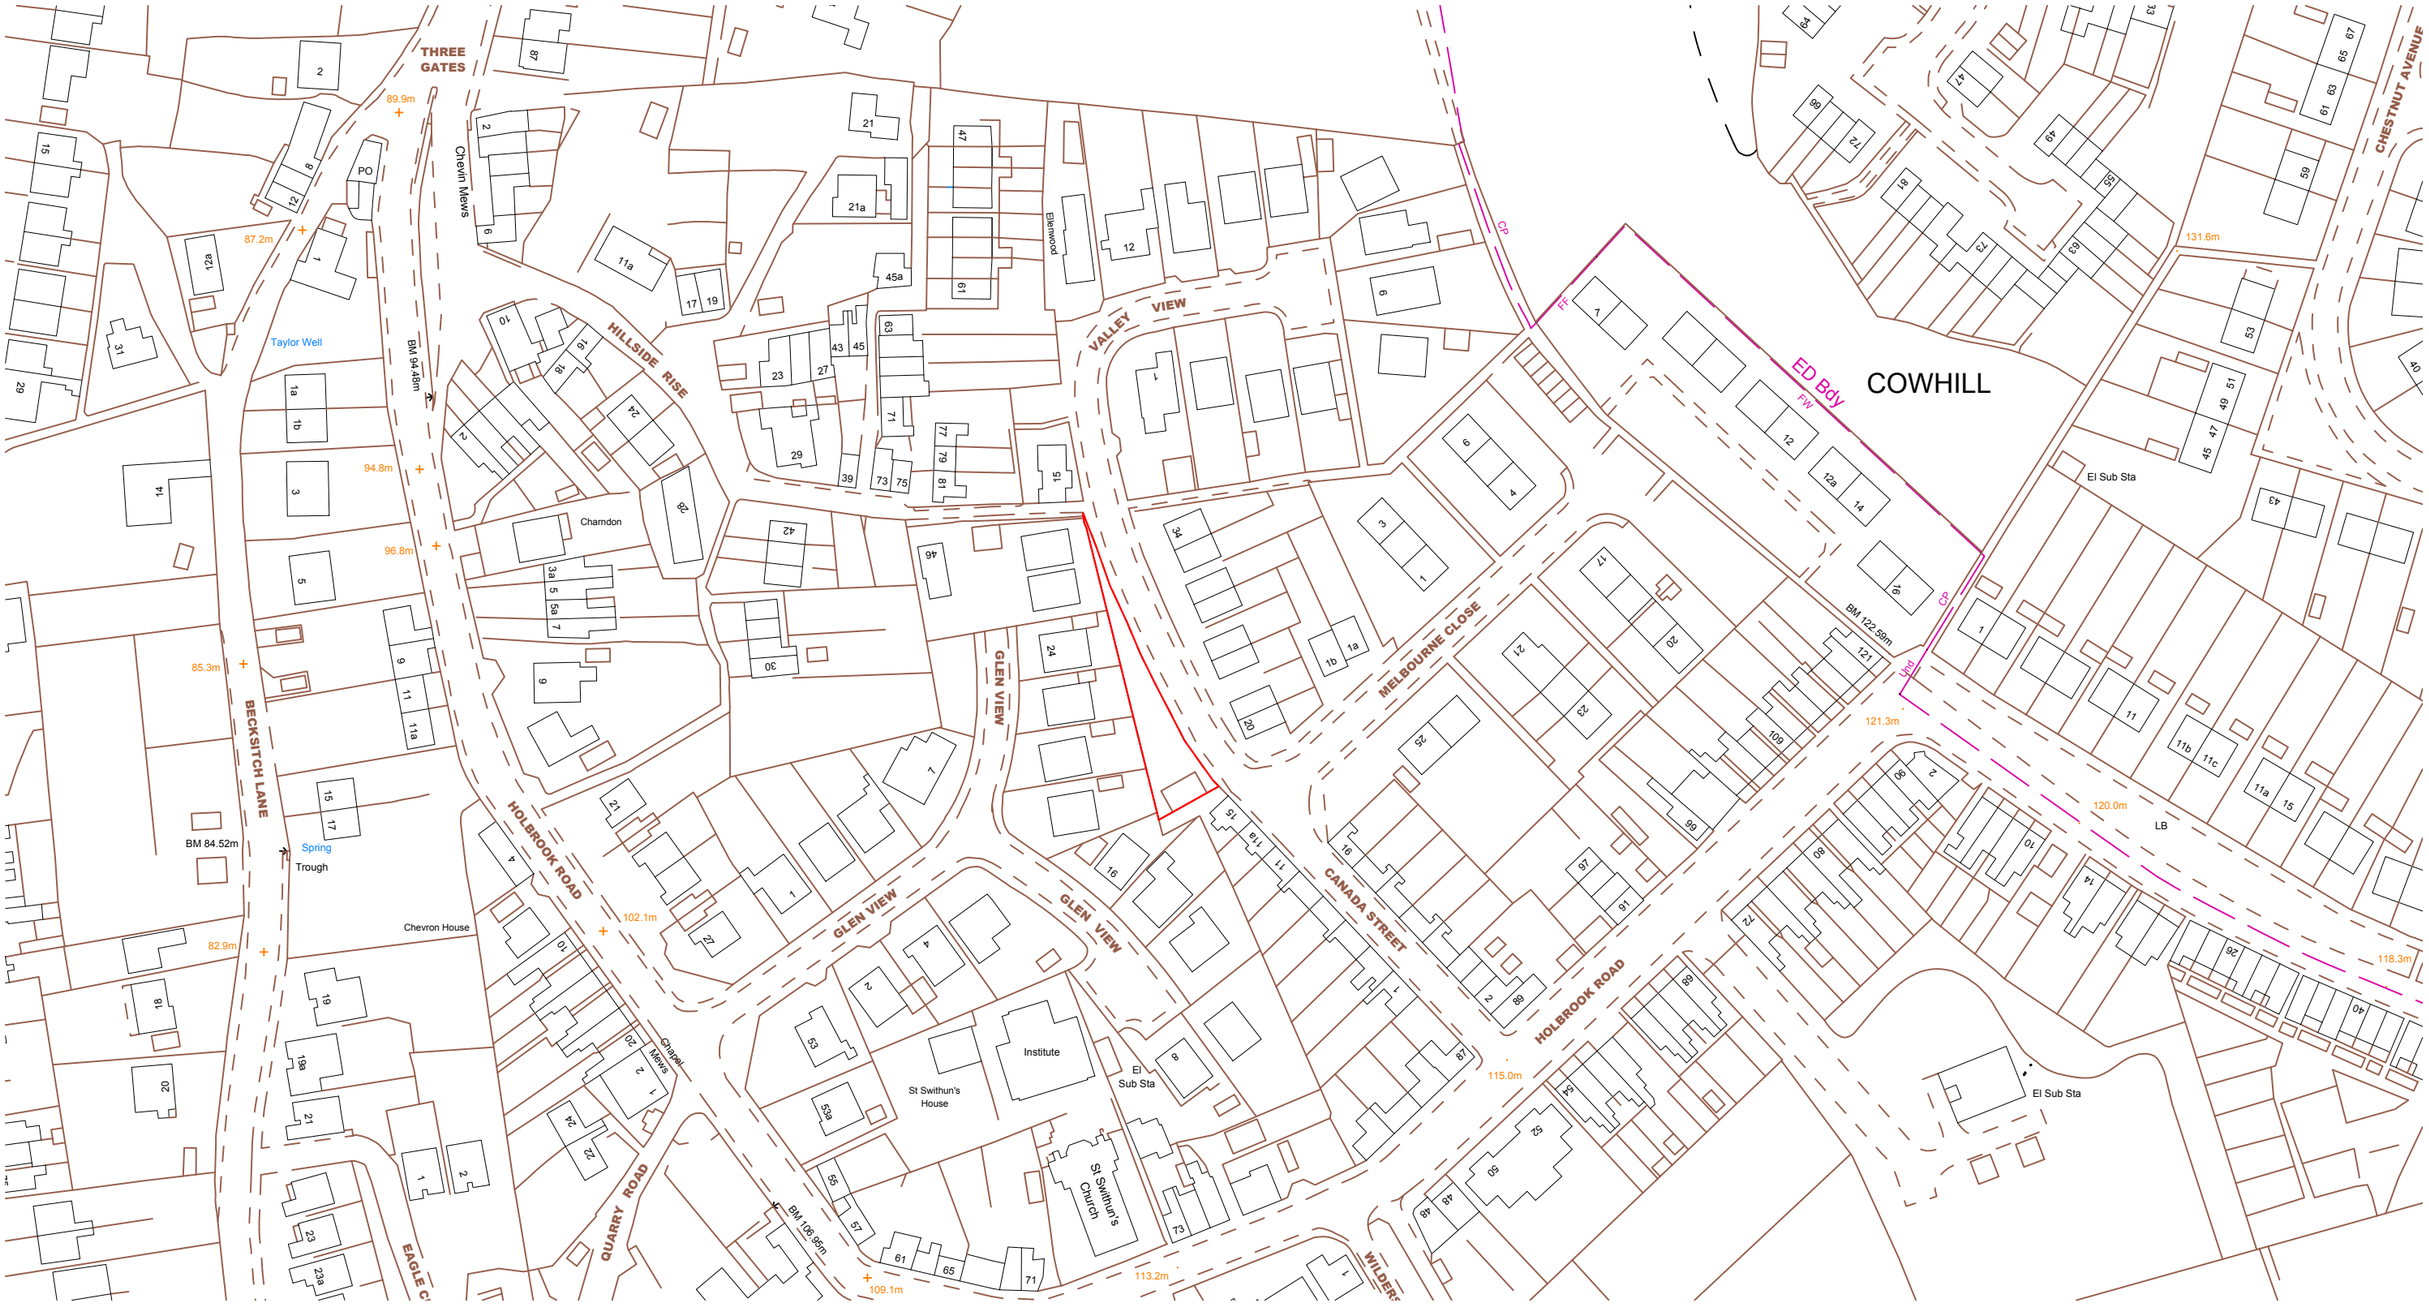

Location Plan

0 10 20 30 50

metres

1:1250

NOTES:
1. Insert note.

Rev.	Drawn	Comments	Date

FILE: 21-104 - Model.dwg

N

TITLE
Location Plan

NUMBER
21-104-08-01

REVISION

STATUS
Planning

SCALE @ A3
1:1250

ISSUE DATE
May 21

REVISION DATE

PROJECT
Proposed detached house on land adjacent to Valley View, Belper.

CLIENT
Mr & Mrs S Weir

dkmy architects ltd
Davidson Keighley Marston Yates

a: 10 Spencer Road, Belper, Derbyshire, DE56 1JY
e: info@dkmy.co.uk
m: 07847 328 233
w: www.dkmy.co.uk