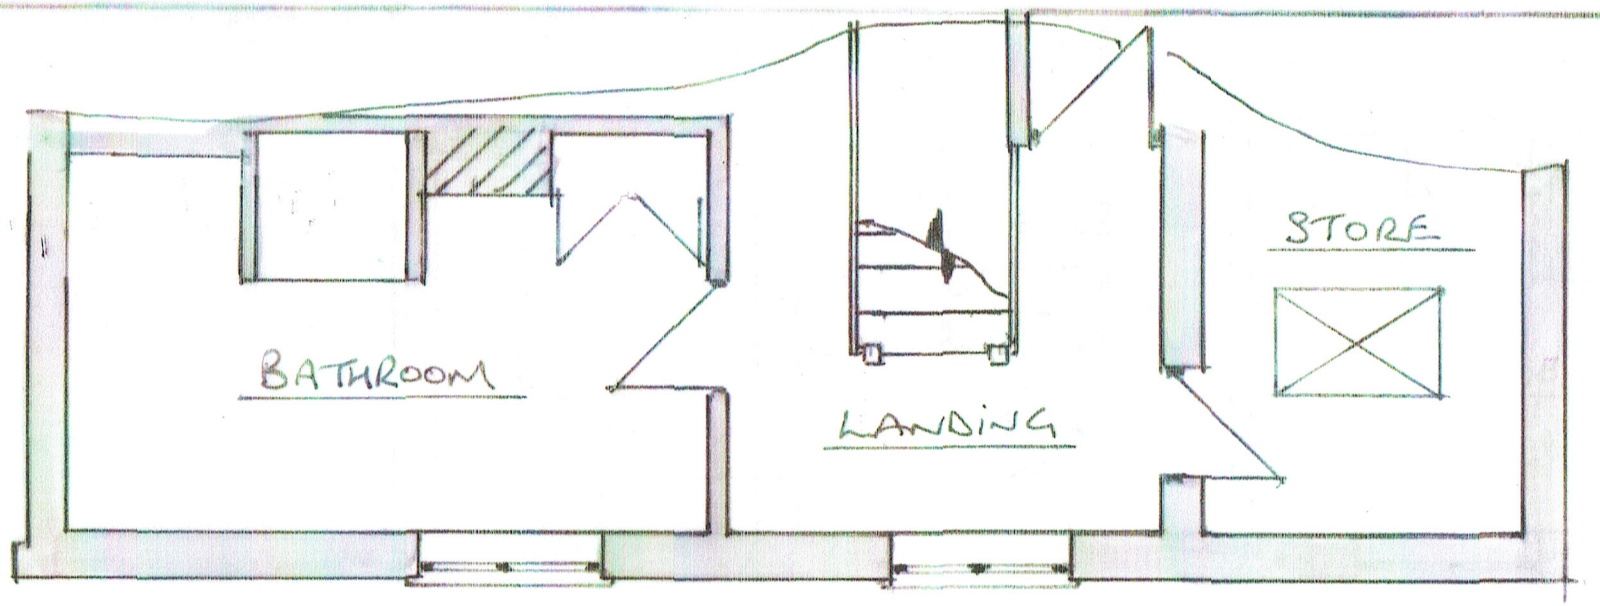

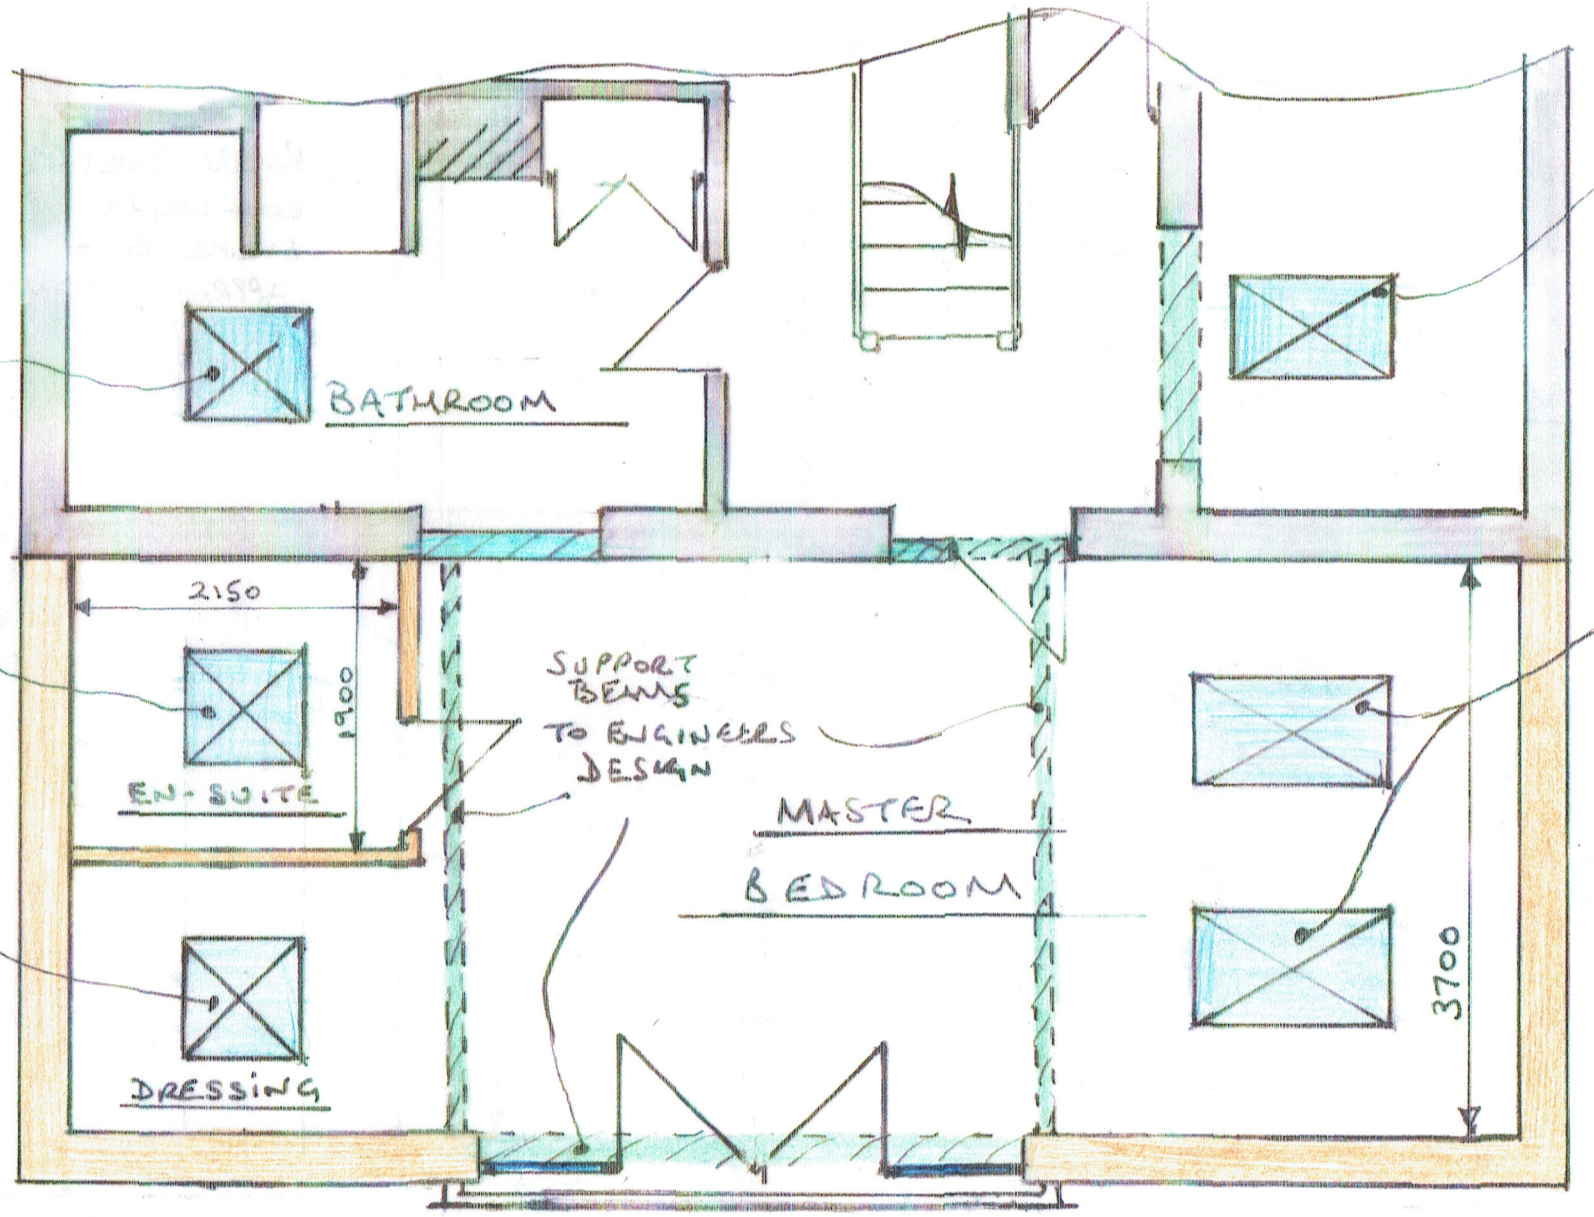

3 NEW 940 x 780 ROOF LIGHTS TO EXISTING BATHROOM NEW EN-SUITE & DRESSING AREA

RAISE EXISTING ROOF LIGHT UP SLOPE BY APPROX 300MM

2 No 1400 x 780 ROOF LIGHTS EQUALLY SPACED IN ROOM WIDTH

0 1 2 3 4 5

1:100 @ A3

0 0.5 1 1.5 2 2.5 3

1:50 @ A3

Hewings Building Design

EXISTING & PROPOSED FIRST FLOOR PLAN

TWO STOREY REAR EXTENSION inc ALTS

167 HASSOCK LANE SOUTH
SHIPLEY
DERBYSHIRE

DRG REF - HBD-21-180-02

MR & MRS. G. ALLSOP

SCALE - 1:50

DATE - APRIL '21