




North East Elevation

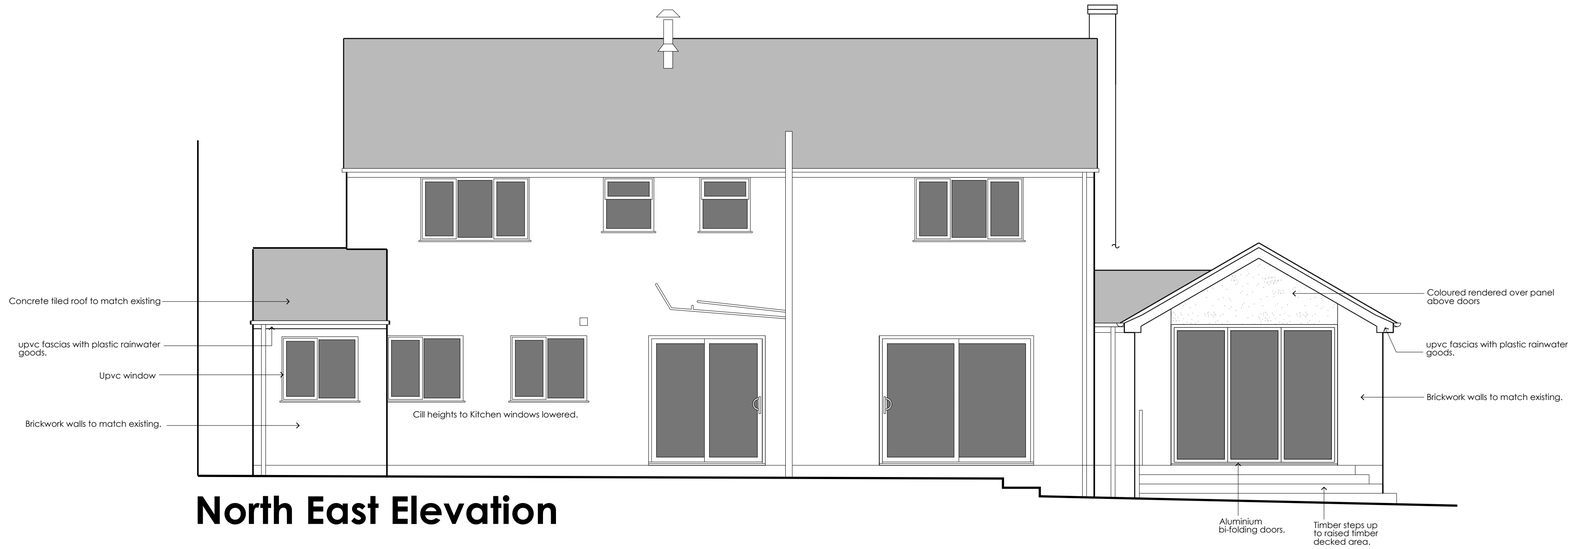


South West Elevation

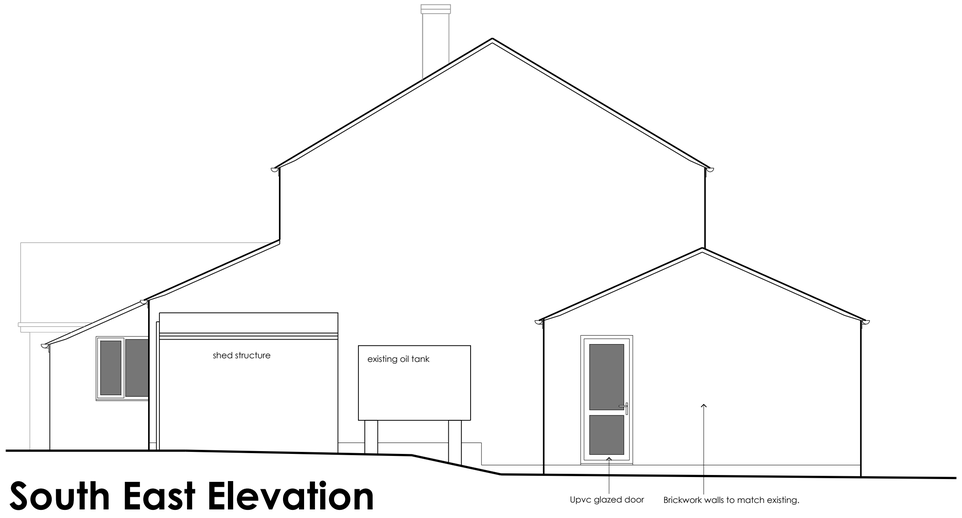

South East Elevation

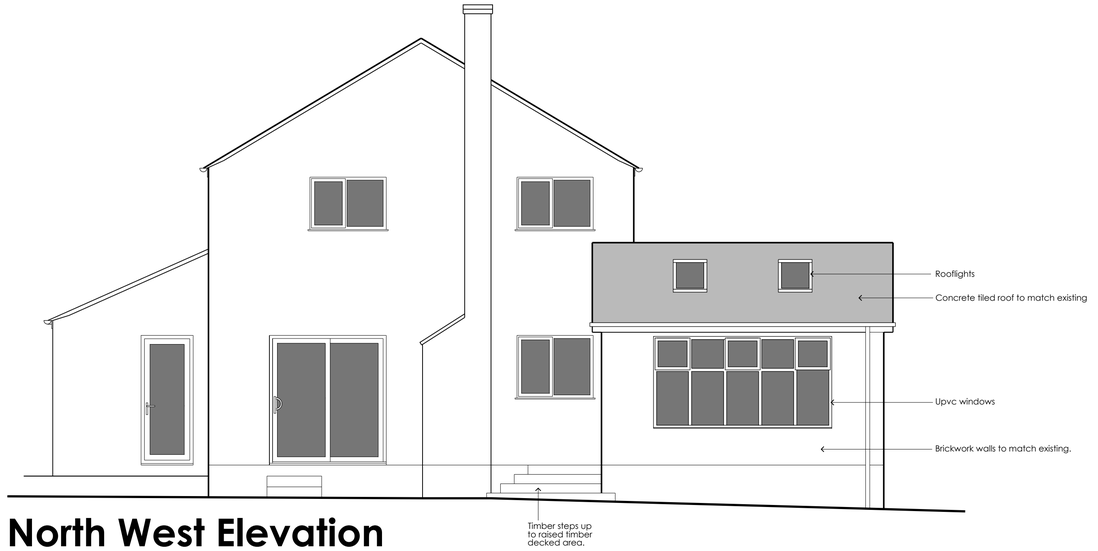

North West Elevation

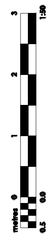

CLIENT: Mr & Mrs Hill
PROJECT: Lynton, 7 Burland Green Lane, Weston Underwood.
DRAWING: Planning Scheme: Proposed Elevations
DATE © May'21 | SCALE 1:50 | SIZE A1 | DRAWN JCS
DRAWING NUMBER: 1098-05
STATUS: Survey
BASE FILE: SURVEY.dwg

DO NOT SCALE THIS DRAWING. REPRODUCTION SUBJECT TO COPYRIGHT

JS:A
property investment design project management
194 Church Lane
Hucknall Nottingham
NG15 8DZ
07976 714973
admin@js-a.co.uk
www.js-a.co.uk