


EXISTING ACCESS LAYOUT (SCALE 1:200 @ A2)

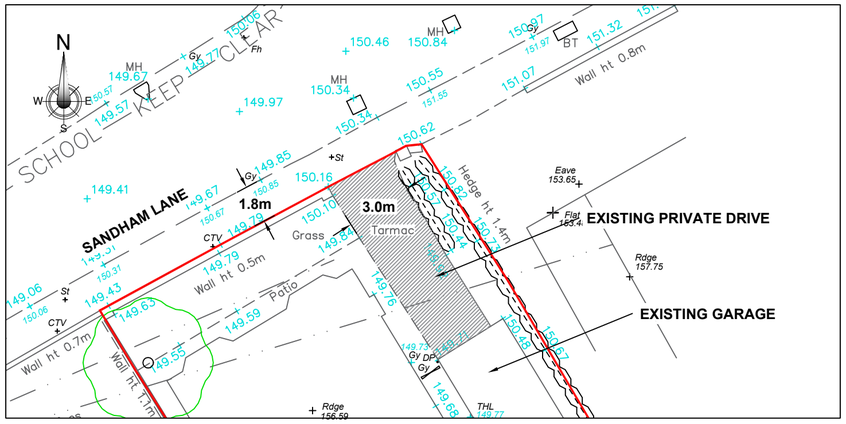

PEDESTRIAN VISIBILITY (SCALE 1:200 @ A2)

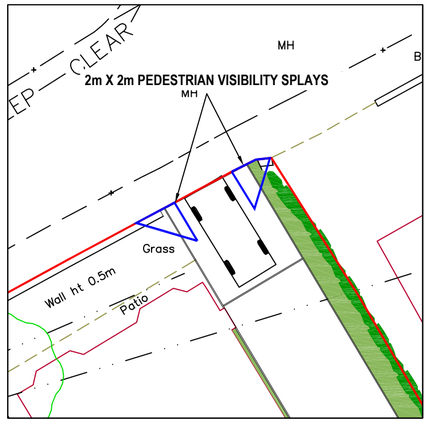

PROPOSED ACCESS LAYOUT (SCALE 1:200 @ A2)

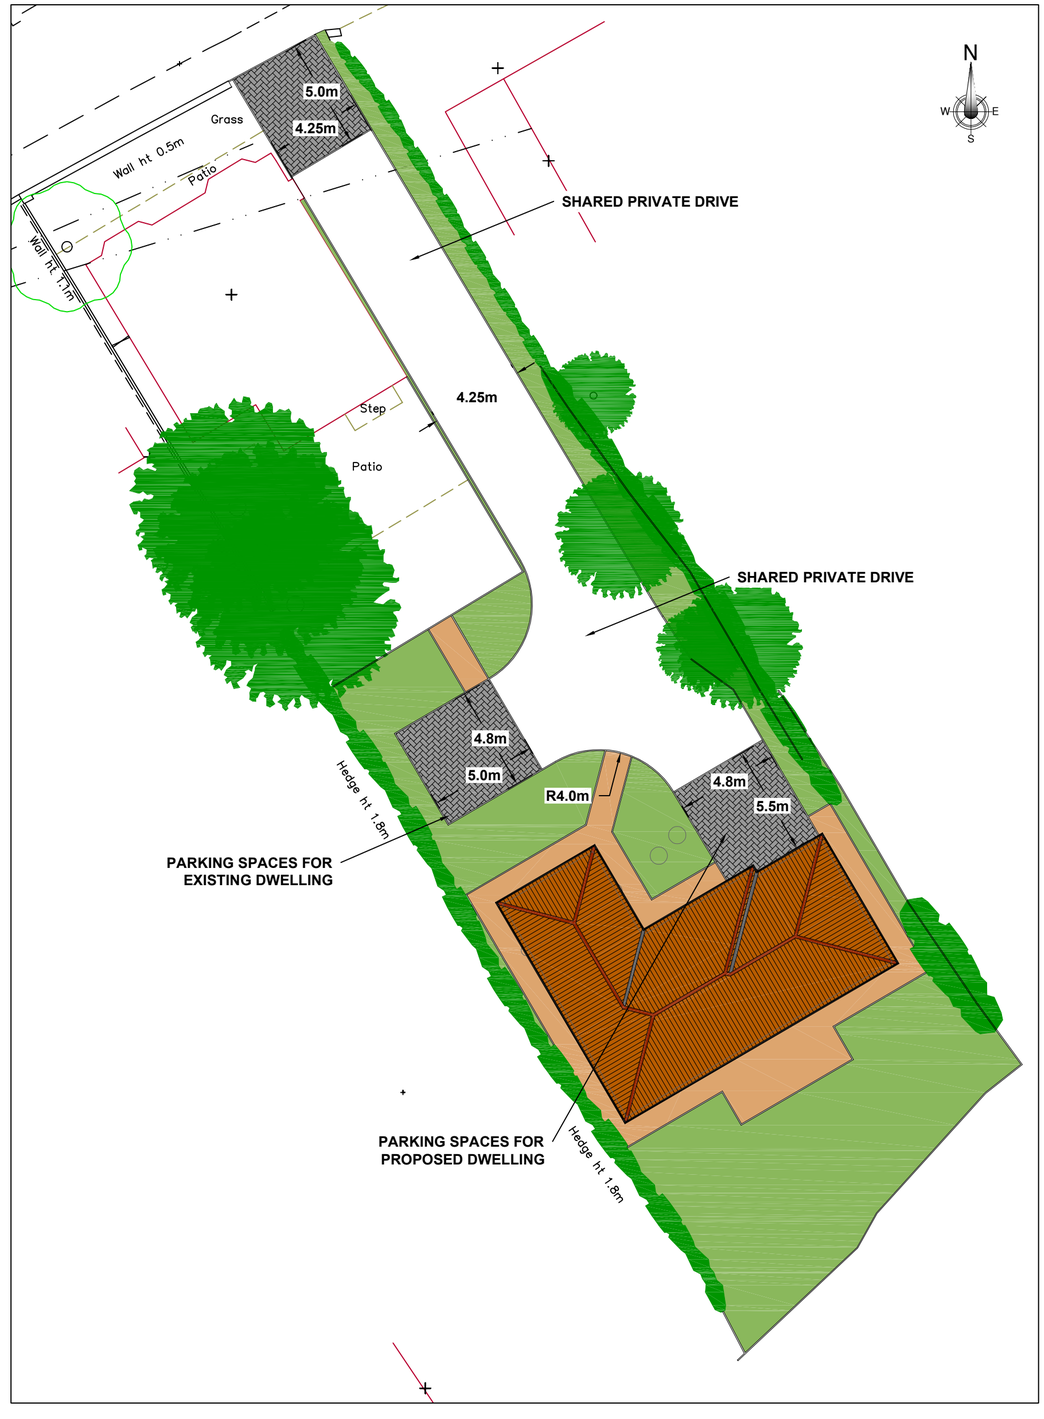

ACCESS JUNCTION VISIBILITY (SCALE NTS @ A2)

VEHICLE TRACKING (SCALE 1:500 @ A2)

Revision	Amendment	Approved	Revision Date
A	MINOR ALTERATIONS TO INTERNAL PARKING LAYOUT	MC	28/01/21
B	PEDESTRIAN VISIBILITY SPLAY ADDED TO THE DRAWING	MC	12/03/21
C	SITE BOUNDARY REVISED	MC	14/05/21

VEHICLE PROFILES

Estate Car (2006)	
Overall Length	4.710m
Overall Width	1.804m
Overall Body Height	1.442m
Min Body Ground Clearance	0.207m
Max Track Width	1.756m
Lock to lock time	4.00s
Kerb to Kerb Turning Radius	5.950m

Vectio Consulting

Drawn	Designed	Approved	Drawing Date
MC	MC	LC	12/01/2021

Project: 1 SANDHAM LANE, RIPLEY

Sheet: PROPOSED RESIDENTIAL USE, SITE ACCESS AND TURNING ARRANGEMENTS

Project No.	Scale	Drawing No.	Sheet. No.	Revision
VC0357	1:200@A2	001	001	C

100mm on Original

Original Sheet Size A2