Timekeepers Cottage Location Plan

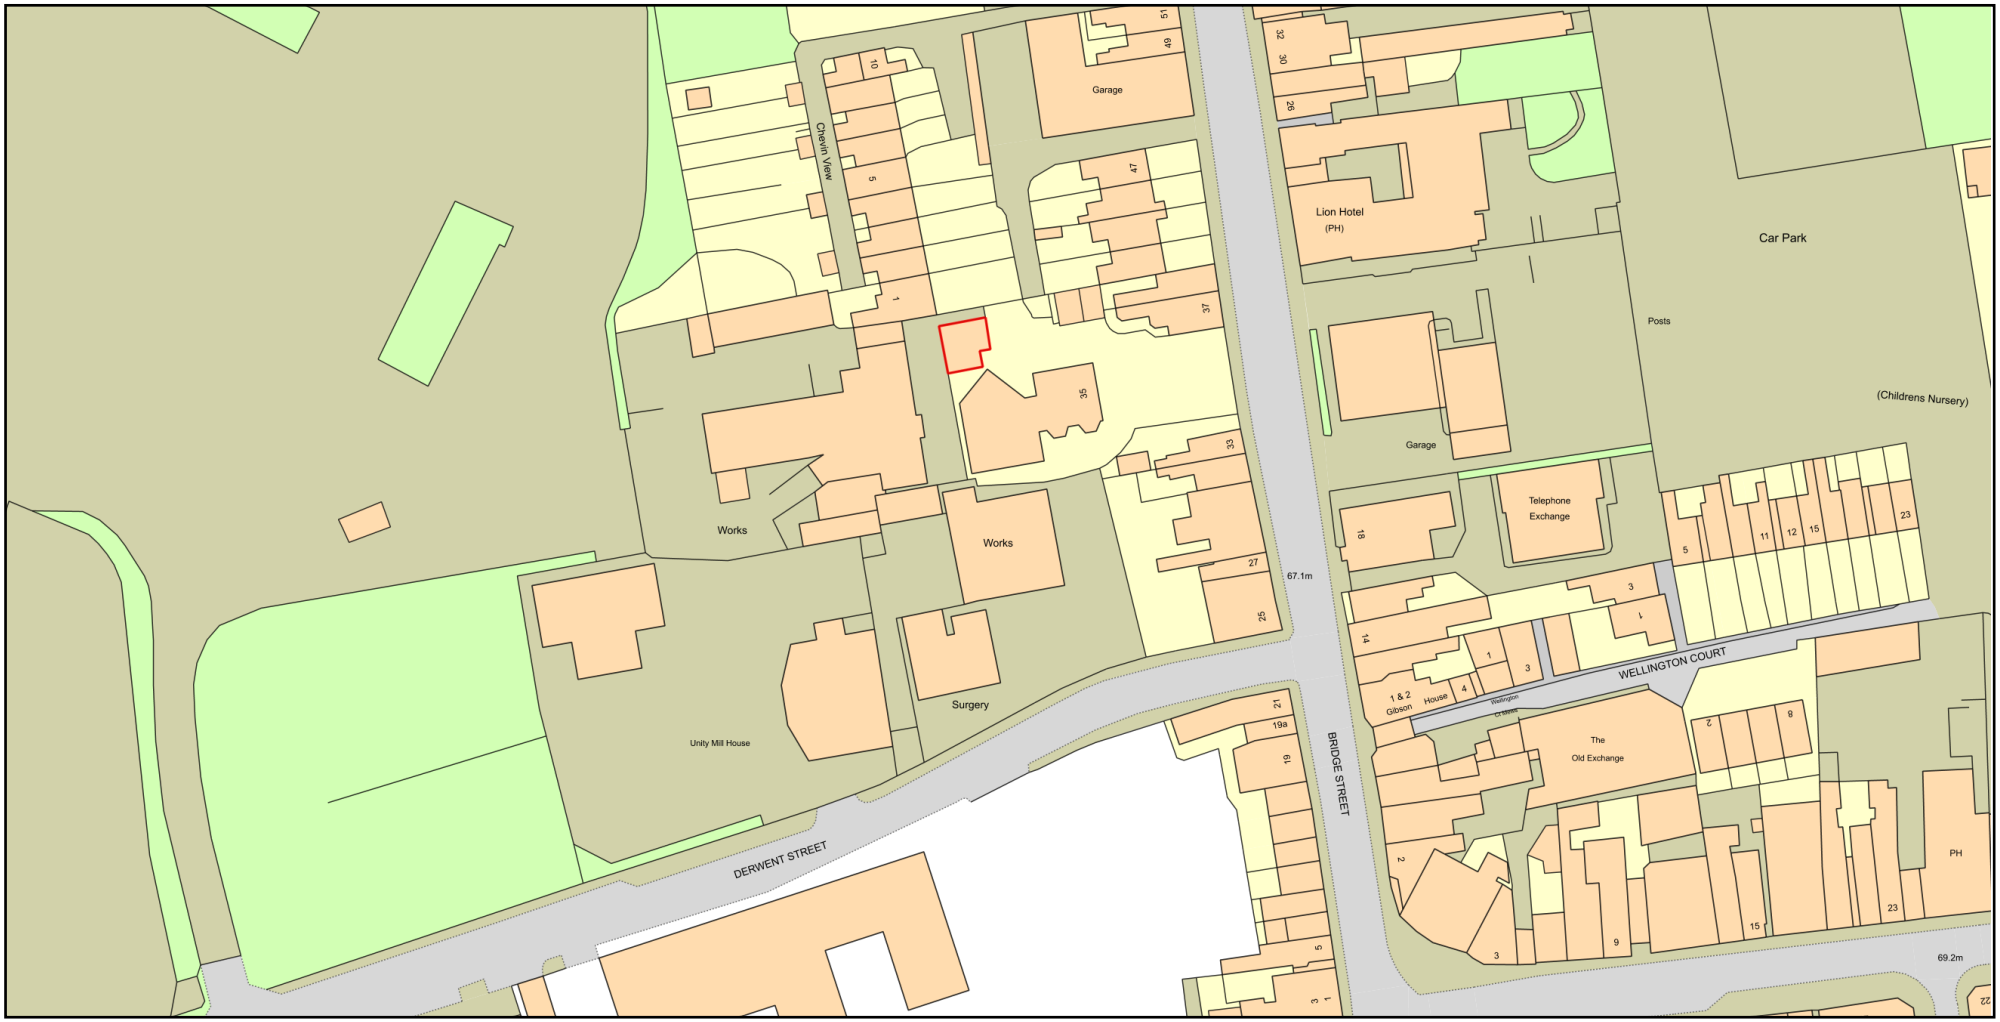

ReQuestaPlan

Plan Produced for: Leon Hall

Date Produced: 16 May 2021

Plan Reference Number: TQRQM21136110635735

Scale: 1:1250 @ A4

© Crown copyright and database rights 2021 OS 100042766