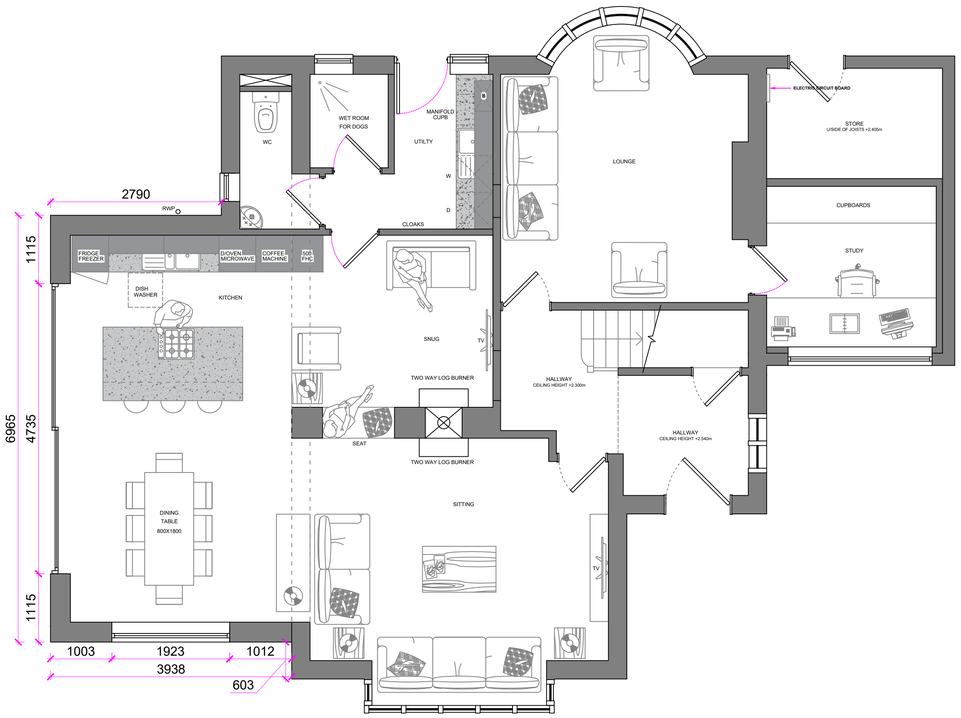

PROPOSED FLOOR PLAN

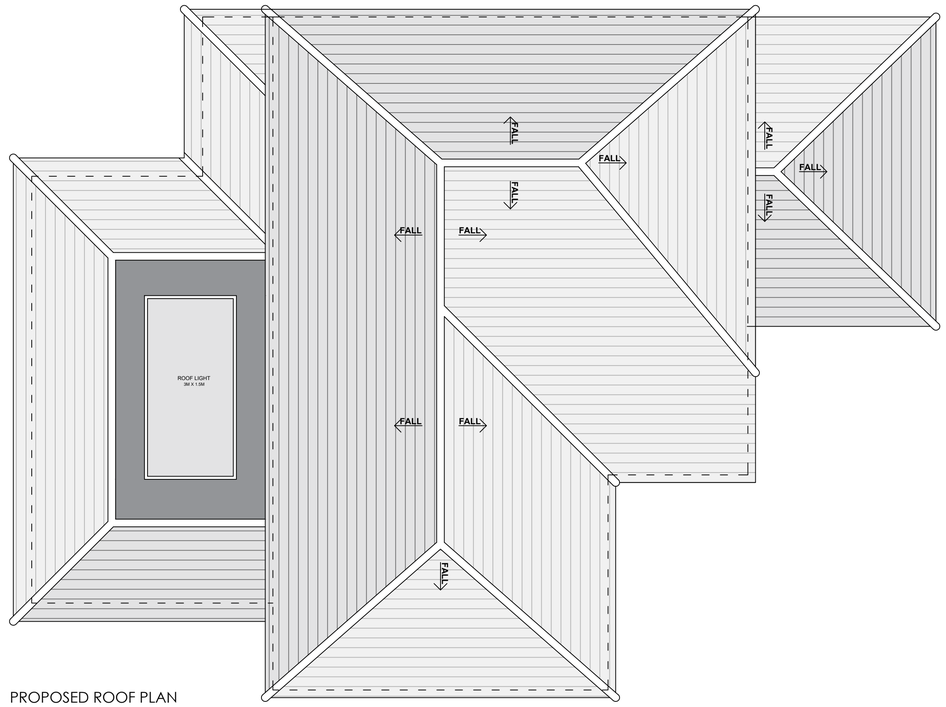

PROPOSED ROOF PLAN



PROPOSED FRONT ELEVATION

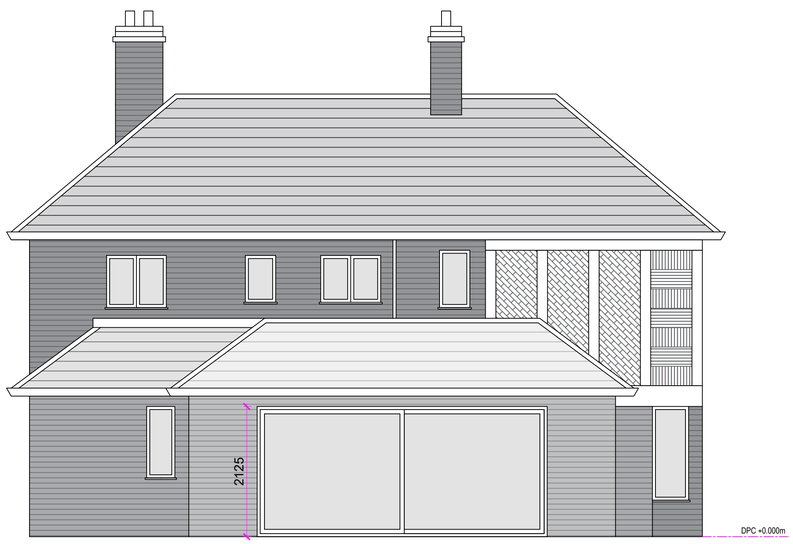

PROPOSED SIDE ELEVATION

Actual Size.
0 10mm

NOTES:

All works to be carried out in accordance with the current Building Regulations, British Standards and Codes of Practice and to the satisfaction of the Local Authority Building Inspector.

All dimensions are to be checked on site prior to the commencement of the works. Any discrepancies to be reported prior to the commencement of the relevant works. Do not scale off this drawing.

REV:	DATE:	DESCRIPTION:	BY:

COVEST ARCHITECTURE

Covest Architecture
40 Roe Hill,Woodborough
Nottingham NG14 6DS

Telephone : 0115 882 6570
Email : Abellingham@covest.co.uk
Website : www.covest.co.uk

PROJECT:
Extension And Internal Alterations

DRAWING TITLE:
PROPOSED FLOOR PLANS AND ELEVATIONS

PROJECT ADDRESS:
1 Ashbourne Road, Belper, DE56 2DA

CLIENT:
Ms R Knight & Mr A Gee

DATE: 29/03/2021 SCALE: 1:50 FORMAT: A1

DRAWN : AT	DRG NO: P / 003	REVISION:
CHECKED:		
APPROVED:		