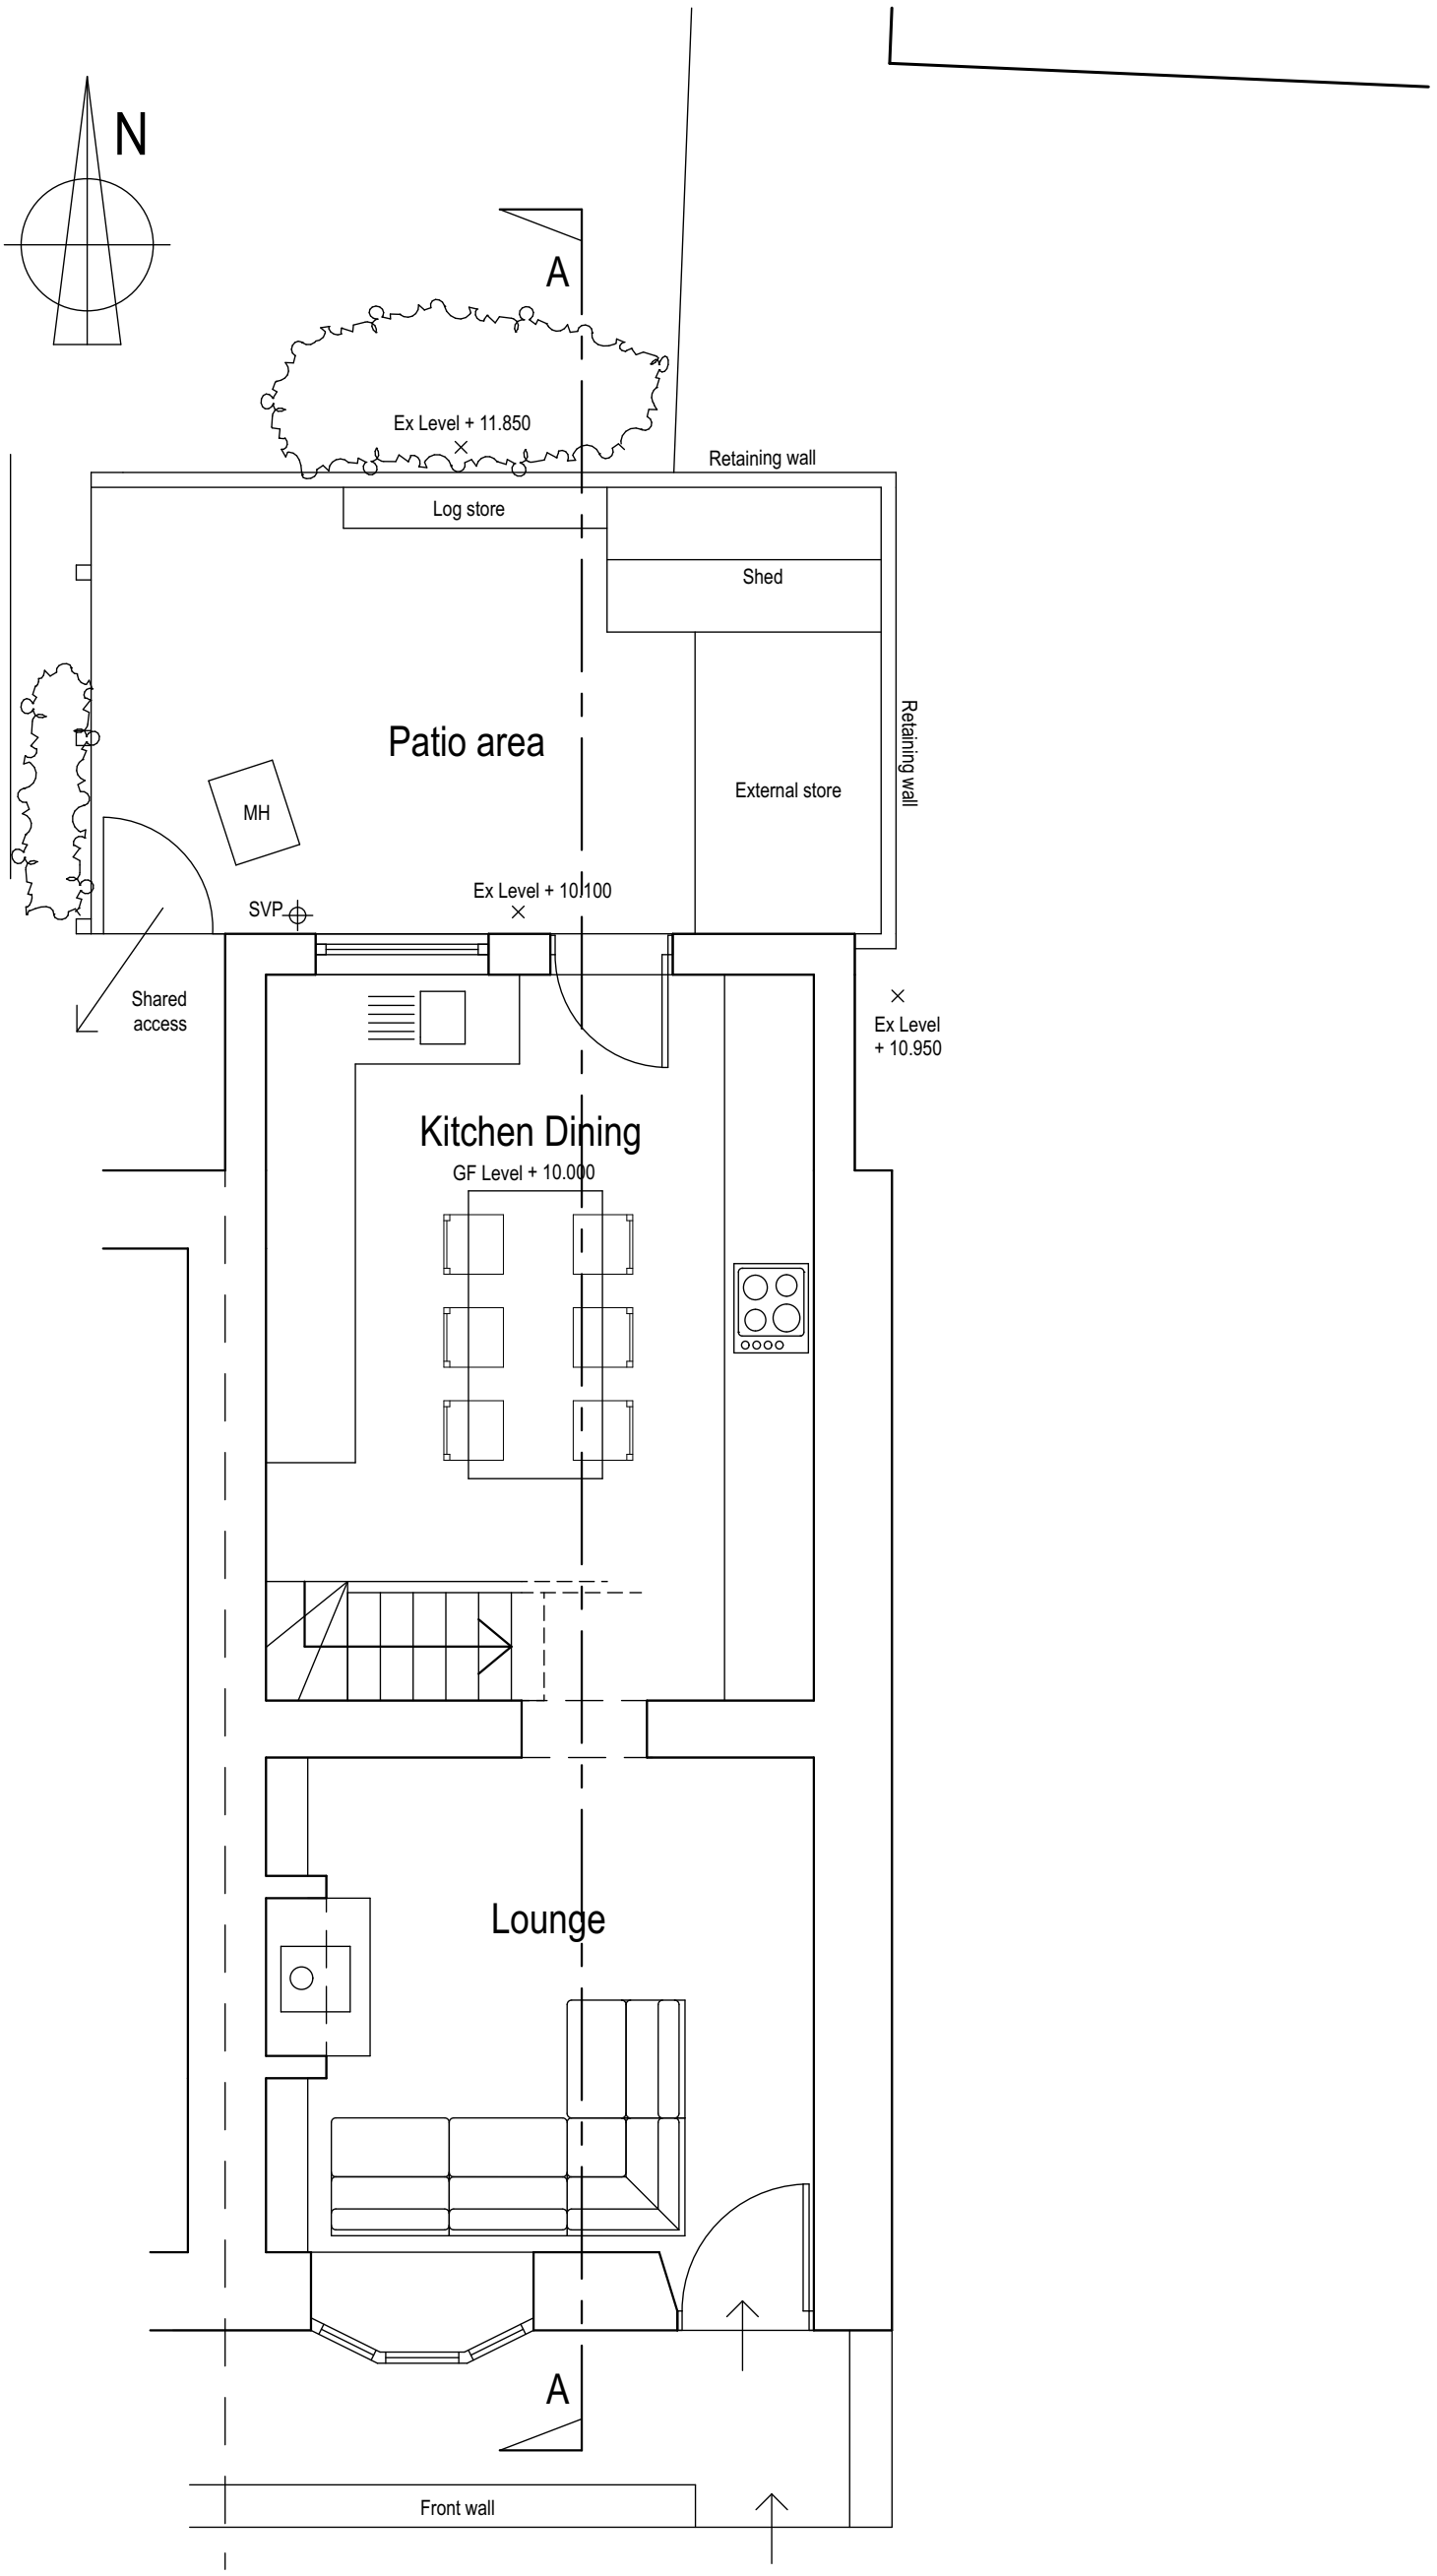

Ground Floor Plan

Scaled at 1:50

Job: 3 Hilltop, Fritchley, Belper, DE56 2GB			
Stage: Planning	Drawing: Existing Ground Floor Plan		
Date: 12/05/21	Scale: 1:50 @ A3	Drawn No: 21-191-P02	Rev: -

WAKE Conservation Ltd, 109 Central Avenue, Nottingham, NG7 7AG
www.wakeconservation.co.uk, mike@wakeconservation.co.uk, 07846914492

WAKE CONSERVATION