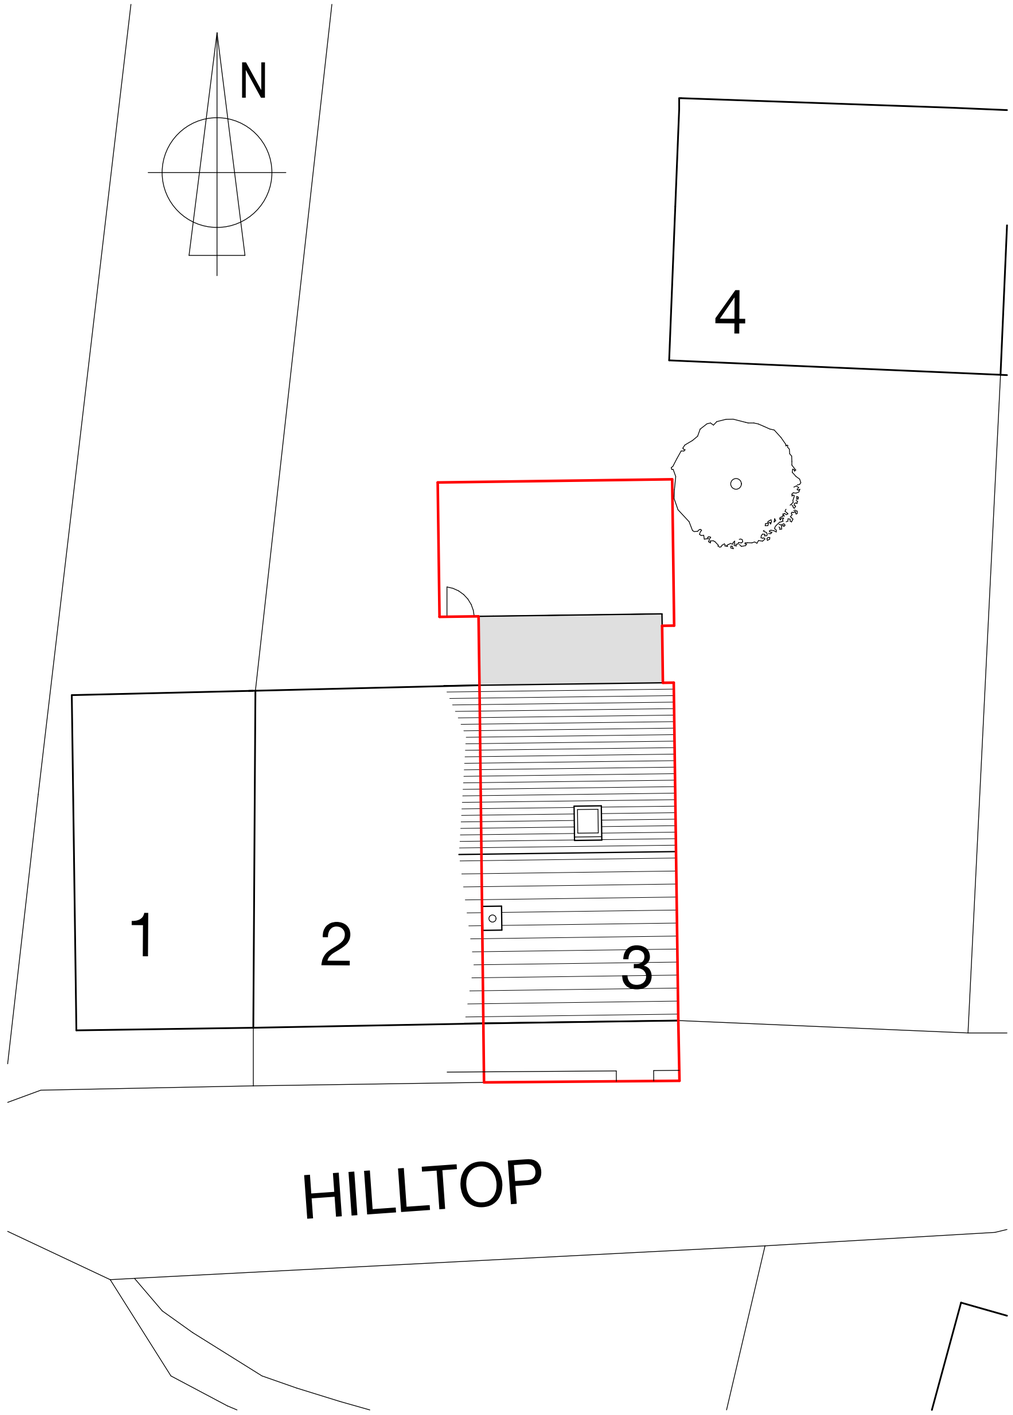

Existing Block Plan - scale 1:100

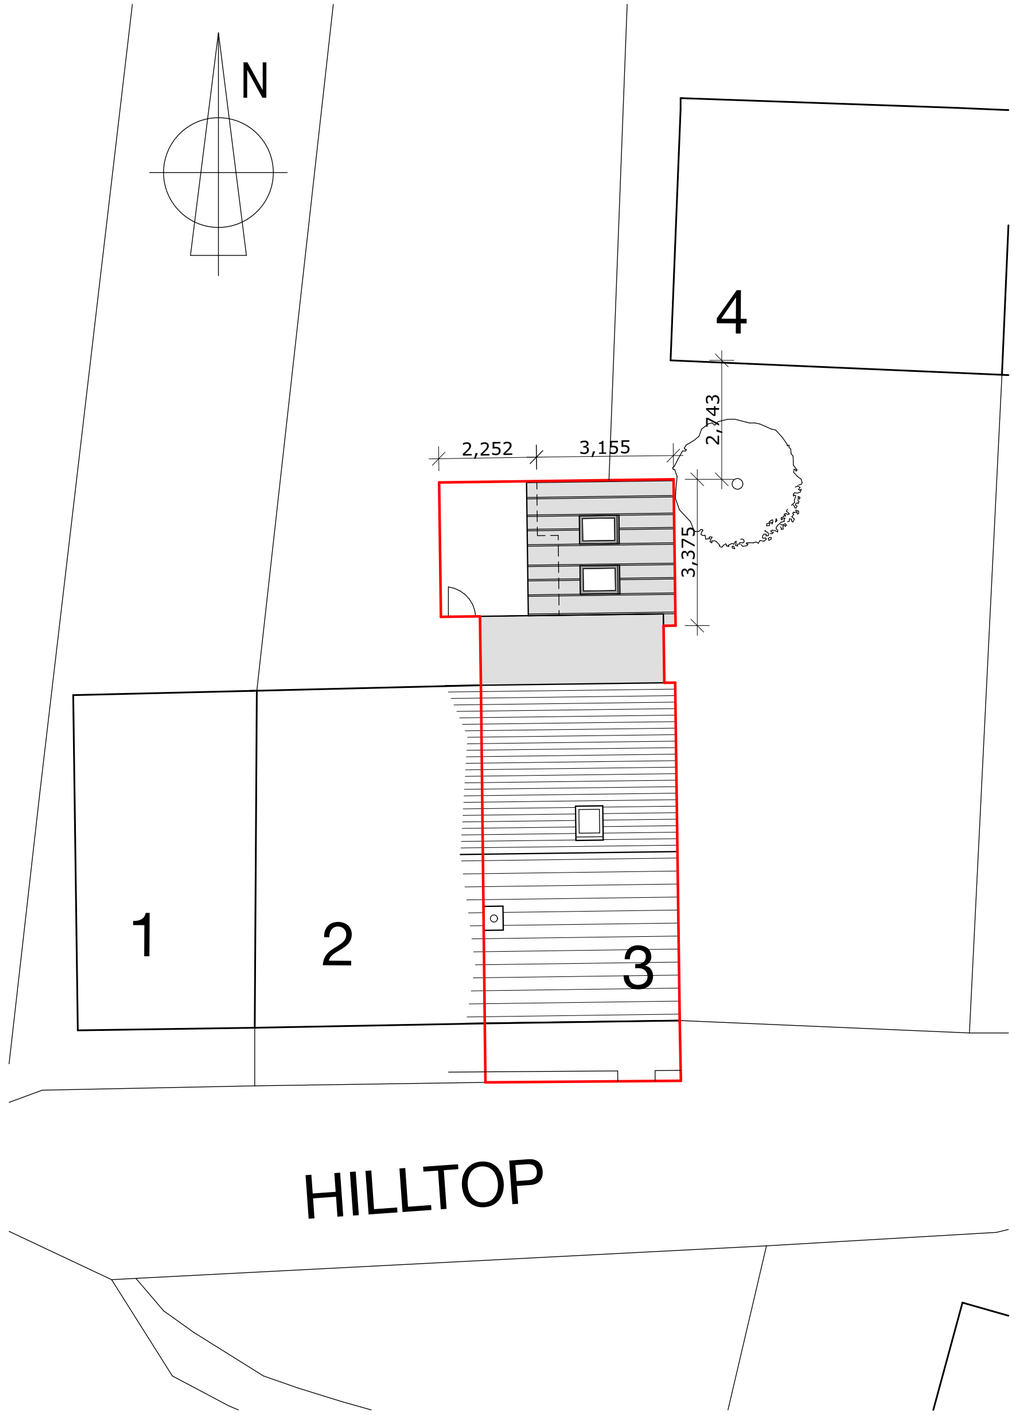

Proposed Block Plan - scale 1:100

Job: 3 Hilltop, Fritchley, Belper, DE56 2GB			
Stage: Planning	Drawing: Block Plans		
Date: 12/05/21	Scale: 1:50 @ A3	Drawn No: 21-191-P08	Rev: B

WAKE Conservation Ltd, 109 Central Avenue, Nottingham, NG7 7AG
www.wakeconservation.co.uk, mike@wakeconservation.co.uk, 07846914492

WAKE CONSERVATION