COPYRIGHT ©
This drawing is copyright and issued in confidence. It must not be copied, used or disclosed, in whole or in part, to third parties without written permission. It remains the property of JSA Design Group Ltd whose registered office is Sadler Bridge Studios, Bold Lane, Derby, DE1 3NT and must be returned on request.

NOTES:

1. ALL DIMENSIONS ARE IN MILLIMETERS UNLESS STATED OTHERWISE
2. DO NOT SCALE FROM THIS DRAWING. WORK FROM DIMENSIONS ONLY
3. THIS DRAWING IS TO BE READ IN CONJUNCTION WITH ALL RELEVANT PROJECT DOCUMENTS, ALONG WITH ANY DESIGNS PREPARED BY SPECIALIST SUB-CONTRACTORS AND DESIGNERS
4. ANY DISCREPANCIES ENCOUNTERED ON SITE ARE TO BE REPORTED TO THE ARCHITECT IMMEDIATELY

REVISION NOTES:

REV	DATE	DRAWN	CH'CKED	DESCRIPTION
A	15.05.20	CJW	--	VEGETATION ADDED
B	30.07.20	CJW	--	EXTENSION REDUCED
C	26.08.20	CJW	--	UPDATED TO REVISED FLOOR LAYOUT
D	21.04.21	CJW	--	INTERNAL RECONFIGURATIONS. EXTERNAL DOOR ADDED TO CELLAR

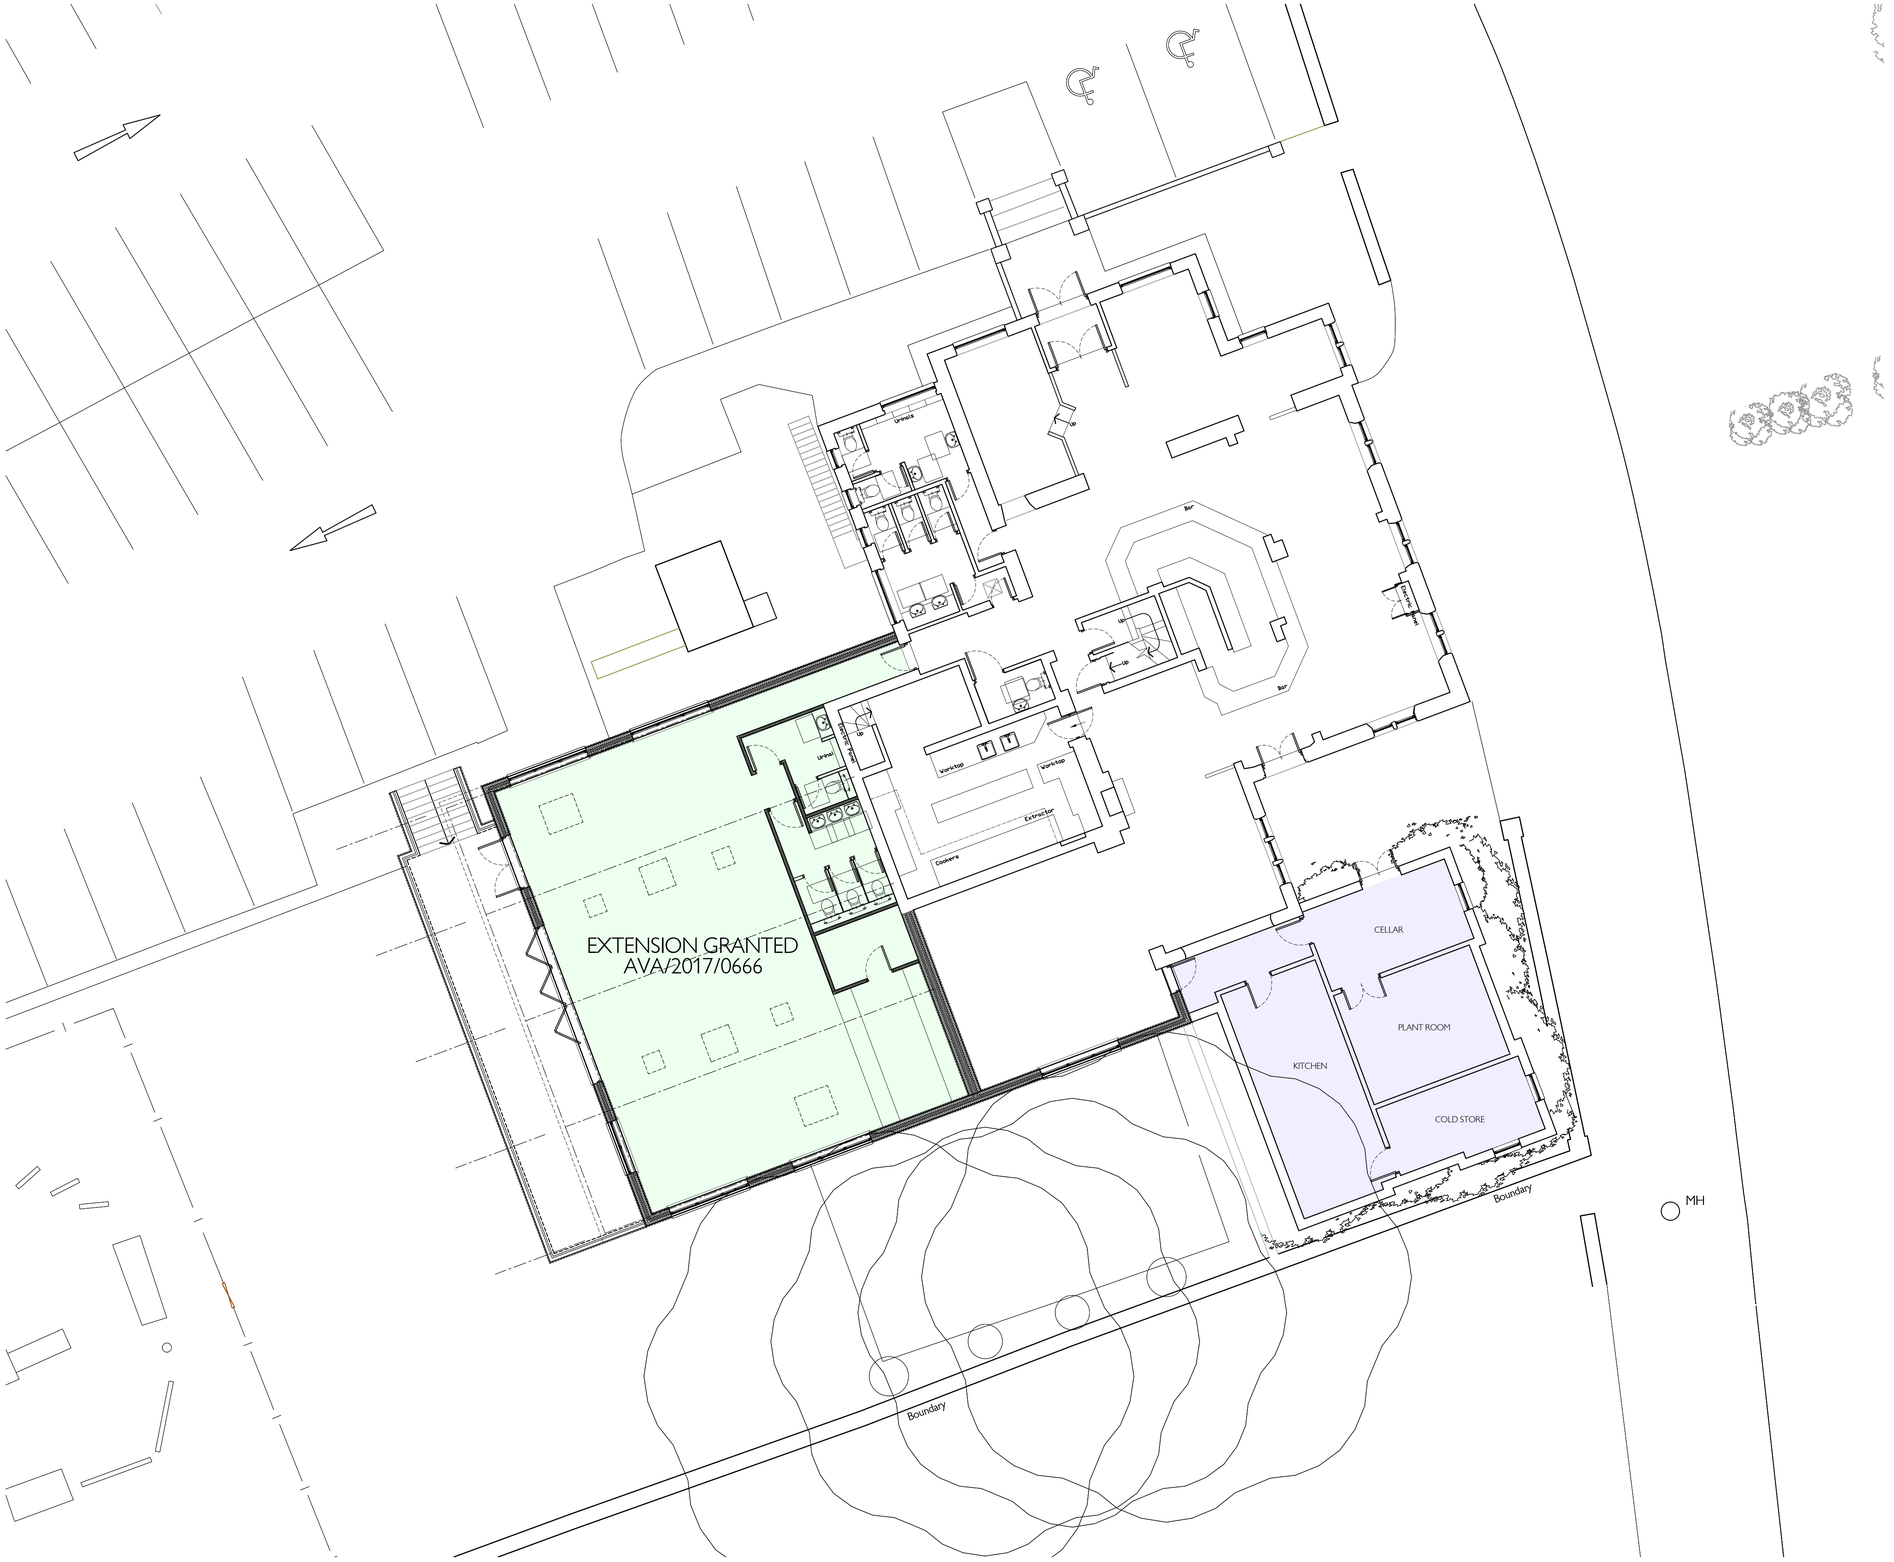

NORTH

JSA | ARCHITECTS
DIFFERENT. BY DESIGN.

01332 460044 hello@jsa.design www.jsa.design

CLIENT.
DAVID ASHLEY DEVELOPMENTS LTD

PROJECT TITLE.
THE HURT ARMS, DERBY ROAD, BELPER, DE56 2EJ

DRAWING TITLE.
PROPOSED GROUND FLOOR LAYOUT

SCALE.	SHEET SIZE.	DRAWN.	CHECKED.
1:100	A1	CJW	GR

PROJECT REF.	DRAWING NO.	REV.
A20-010	104	D

DATE.	STATUS.
MAY 2020	PLANNING