

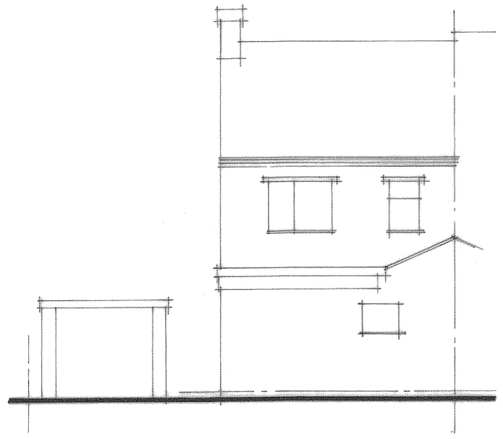

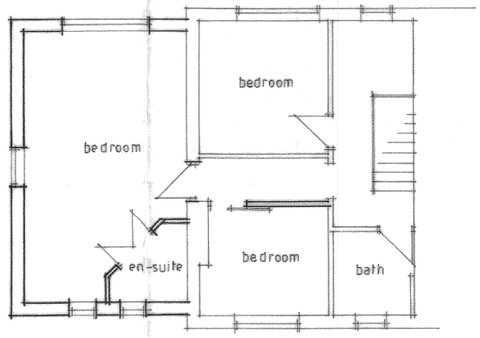

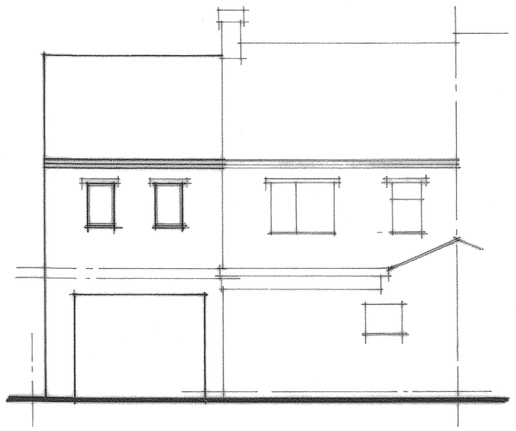

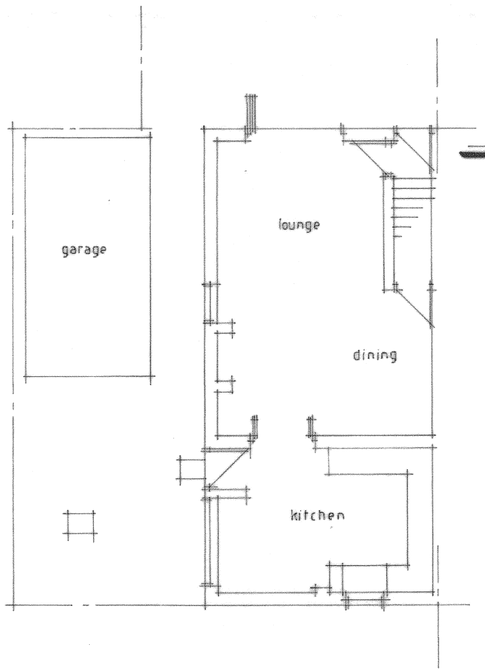

Existing Plans

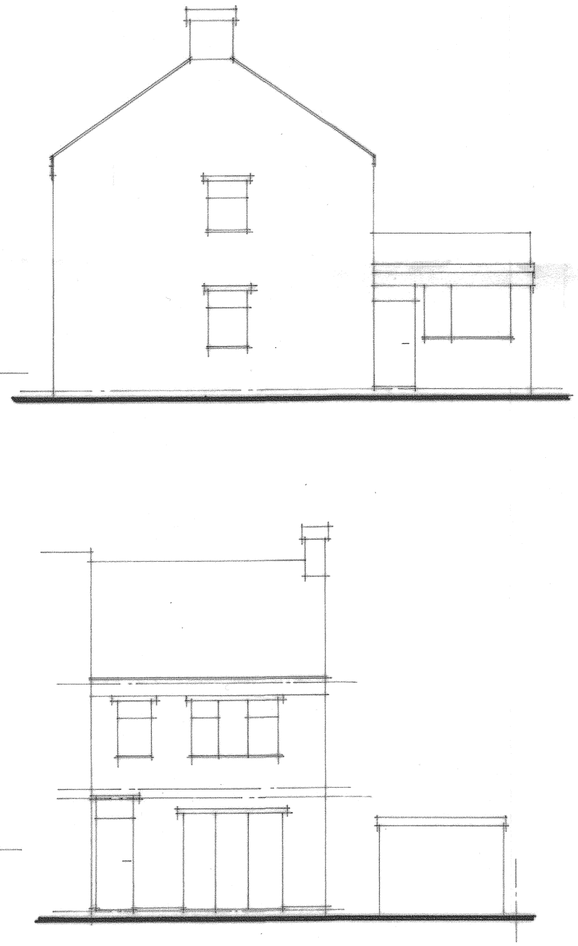

Existing Elevations

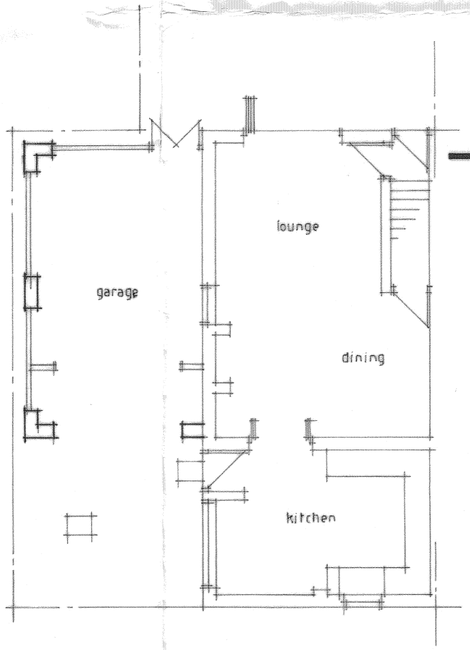

Proposed Plans

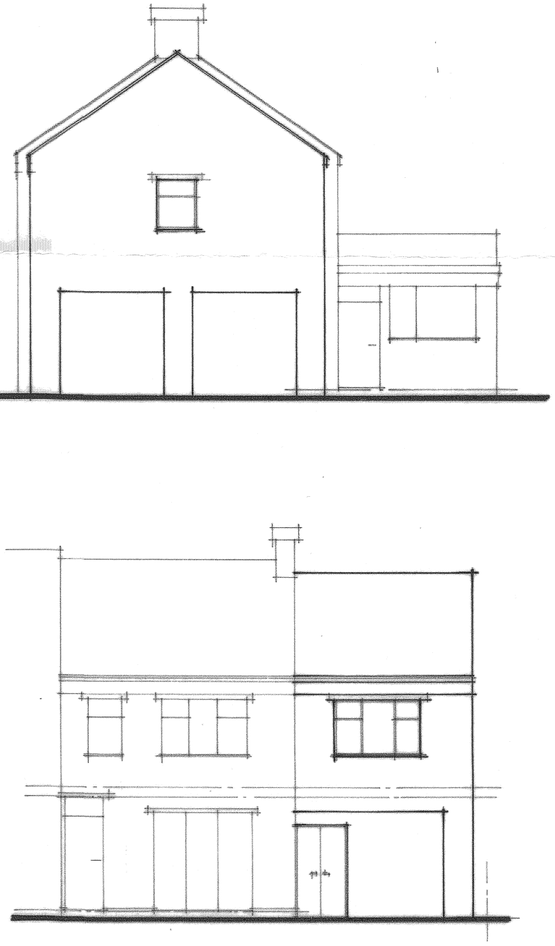

Proposed Elevations

Notes:

All dimensions must be checked/verified on site and not scaled from this drawing.

A		
	Date	Revisions

© copyright

Client

Mr and Mrs Smith

Job Title

Proposed Side Extension
102 Street Lane
Denby
Derbys

Drawing Title

Existing and Proposed

Scale 1:100

Date May '21 | Drawn By

Drg. No. 0421 / 2076-1 | Rev.