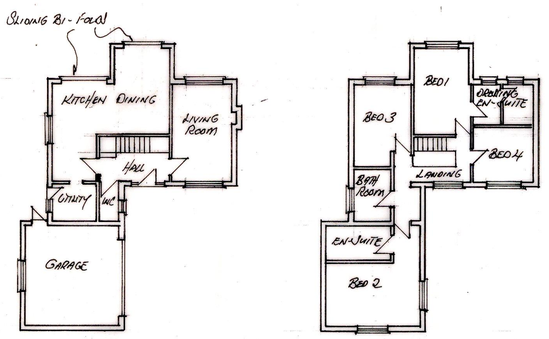

GROUND FLOOR

FIRST FLOOR



1:200
Scale bar
0 1 2 3 4 5 6 7 8 9 10

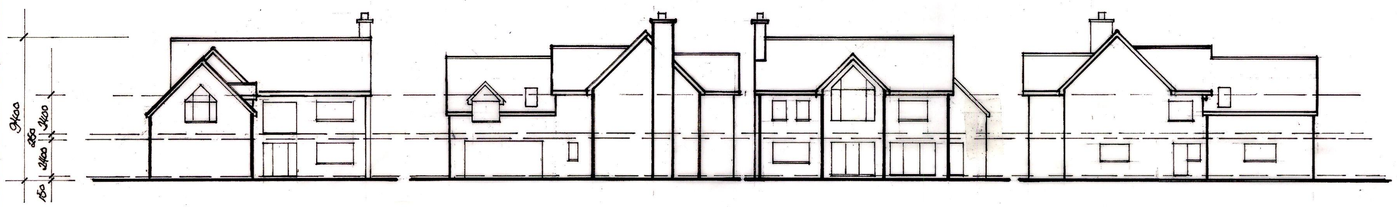

FRONT RIGHT REAR LEFT

ELEVATIONS

NOTES:
All dimensions must be checked on site

A		
	Date	Revisions

©copyright

FRED DAVIDSON
LIMITED
THE OFFICE 10 LOWER
MAPLES SHIPLEY
DERBYSHIRE DE75 7JU
01773 710621
07973 722421
fred_davidson_designe hotmail.com

Client
Mr& Mrs. I NEAL

Job Title
PROPOSED BUILD PLOT
SINGLE DETACHED HOUSE
AT THE SMITHY
Kedleston Road Quarndon
Derbyshire DE 22 5JL

Drawing Title
SITE & FLOOR PLANS
ELEVATIONS
INDICATIVE ONLY

Scale 1:200

Date 14/01/2021 | Drawn by F

Drg No. FDLTD/IN/01 | Rev.

A PRODUCT OF THE UNO RANGE-ARCHITECT CAT. No 7311

594 x 841mm A1