




PROPOSED REAR, SIDE AND FRONT ELEVATION

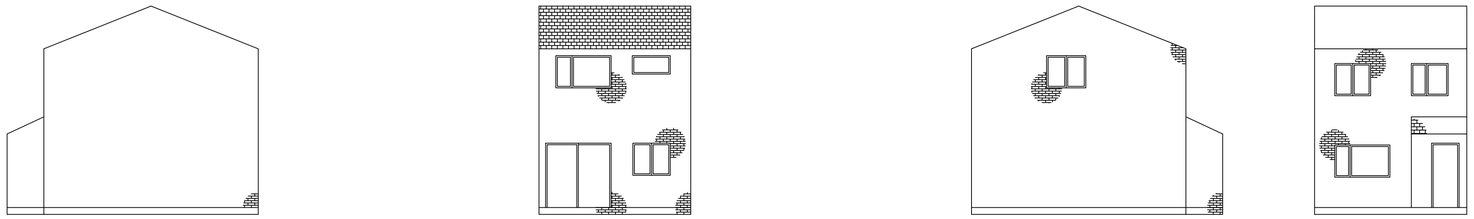

EXISTING REAR, SIDE AND FRONT ELEVATION

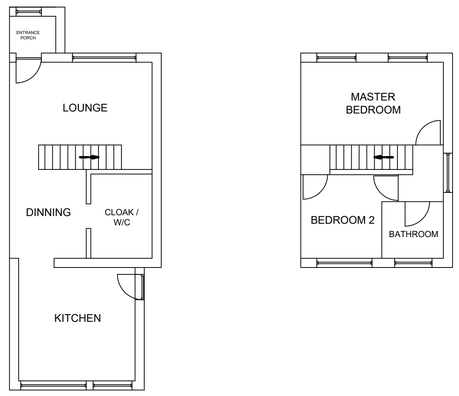

PROPOSED GROUND AND FIRST FLOOR LAYOUT

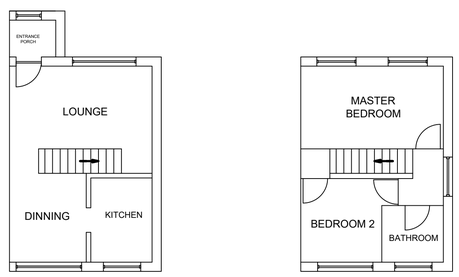

EXISTING GROUND AND FIRST FLOOR LAYOUT

COMMENTS

1. New lintols over opening to be IG L1 s/100 or similar, w/ cavioty tray
2. New Doors/Windows to be double glazed units 1.6W/m2K draught sealed and vented
3. All Electrical Works to be carried out in accordance with Document P, carried out by a competent person

BM|CONSTRUCTION

Author	BT
Revision No	5
Scale	1:100 @ A1
Client / Address	Nightingale - Belper
Drawing Number	1003
Page No	1