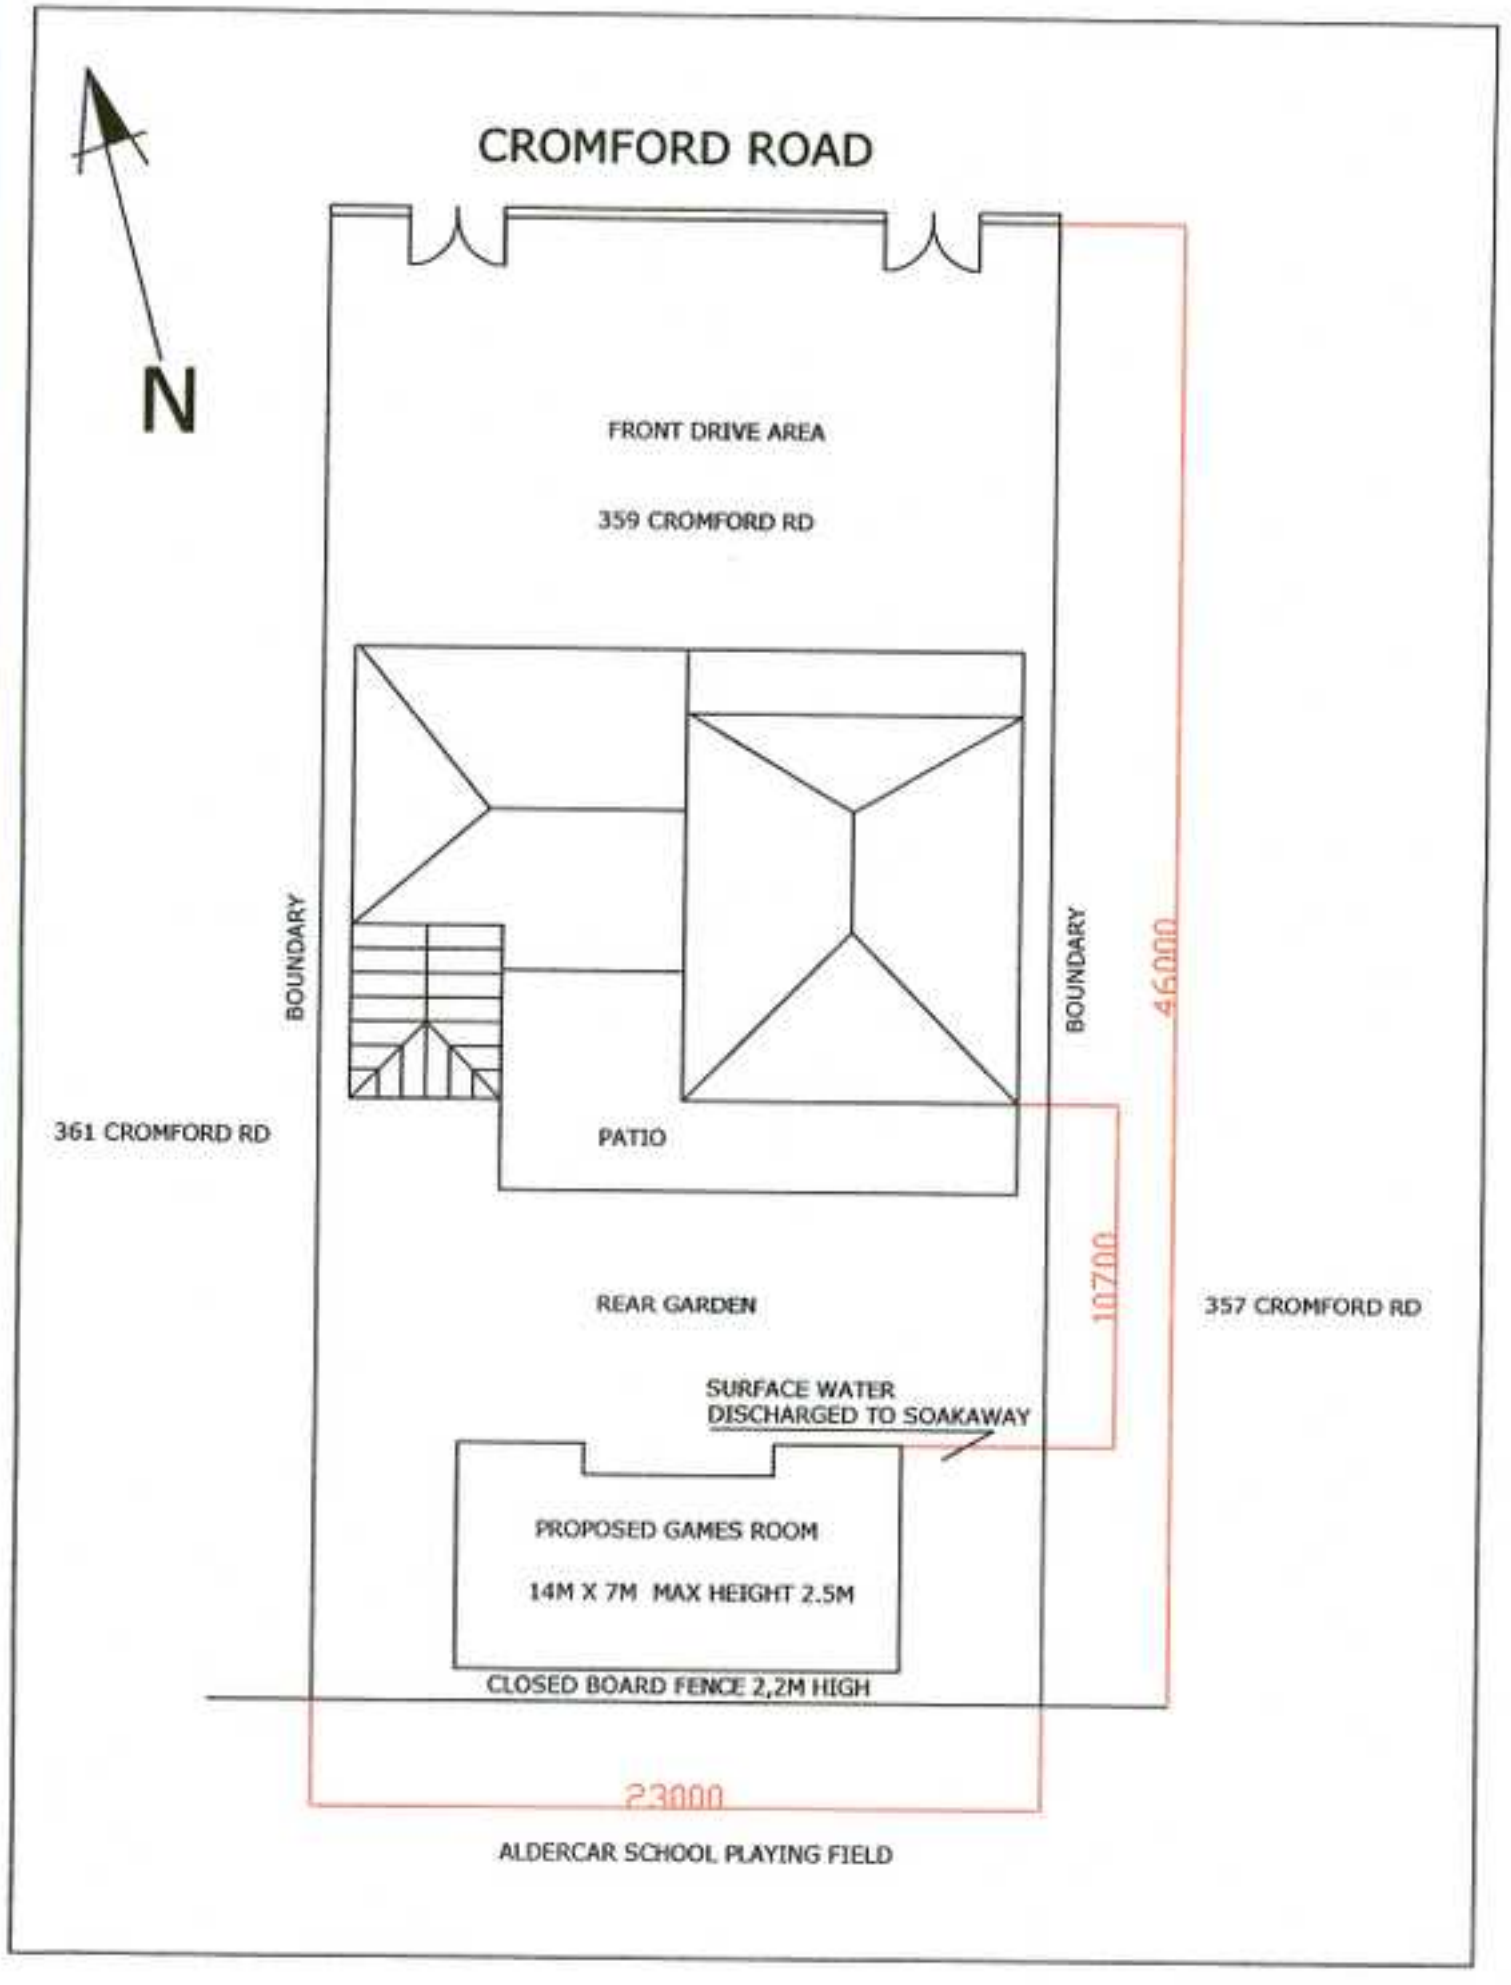
CROMFORD ROAD
N
FRONT DRIVE AREA
359 CROMFORD RD
BOUNDARY
BOUNDARY
361 CROMFORD RD
PATIO
46000
10700
REAR GARDEN
357 CROMFORD RD
SURFACE WATER
DISCHARGED TO SOAKAWAY
PROPOSED GAMES ROOM
14M X 7M MAX HEIGHT 2.5M
CLOSED BOARD FENCE 2,2M HIGH
23000
ALDERCAR SCHOOL PLAYING FIELD