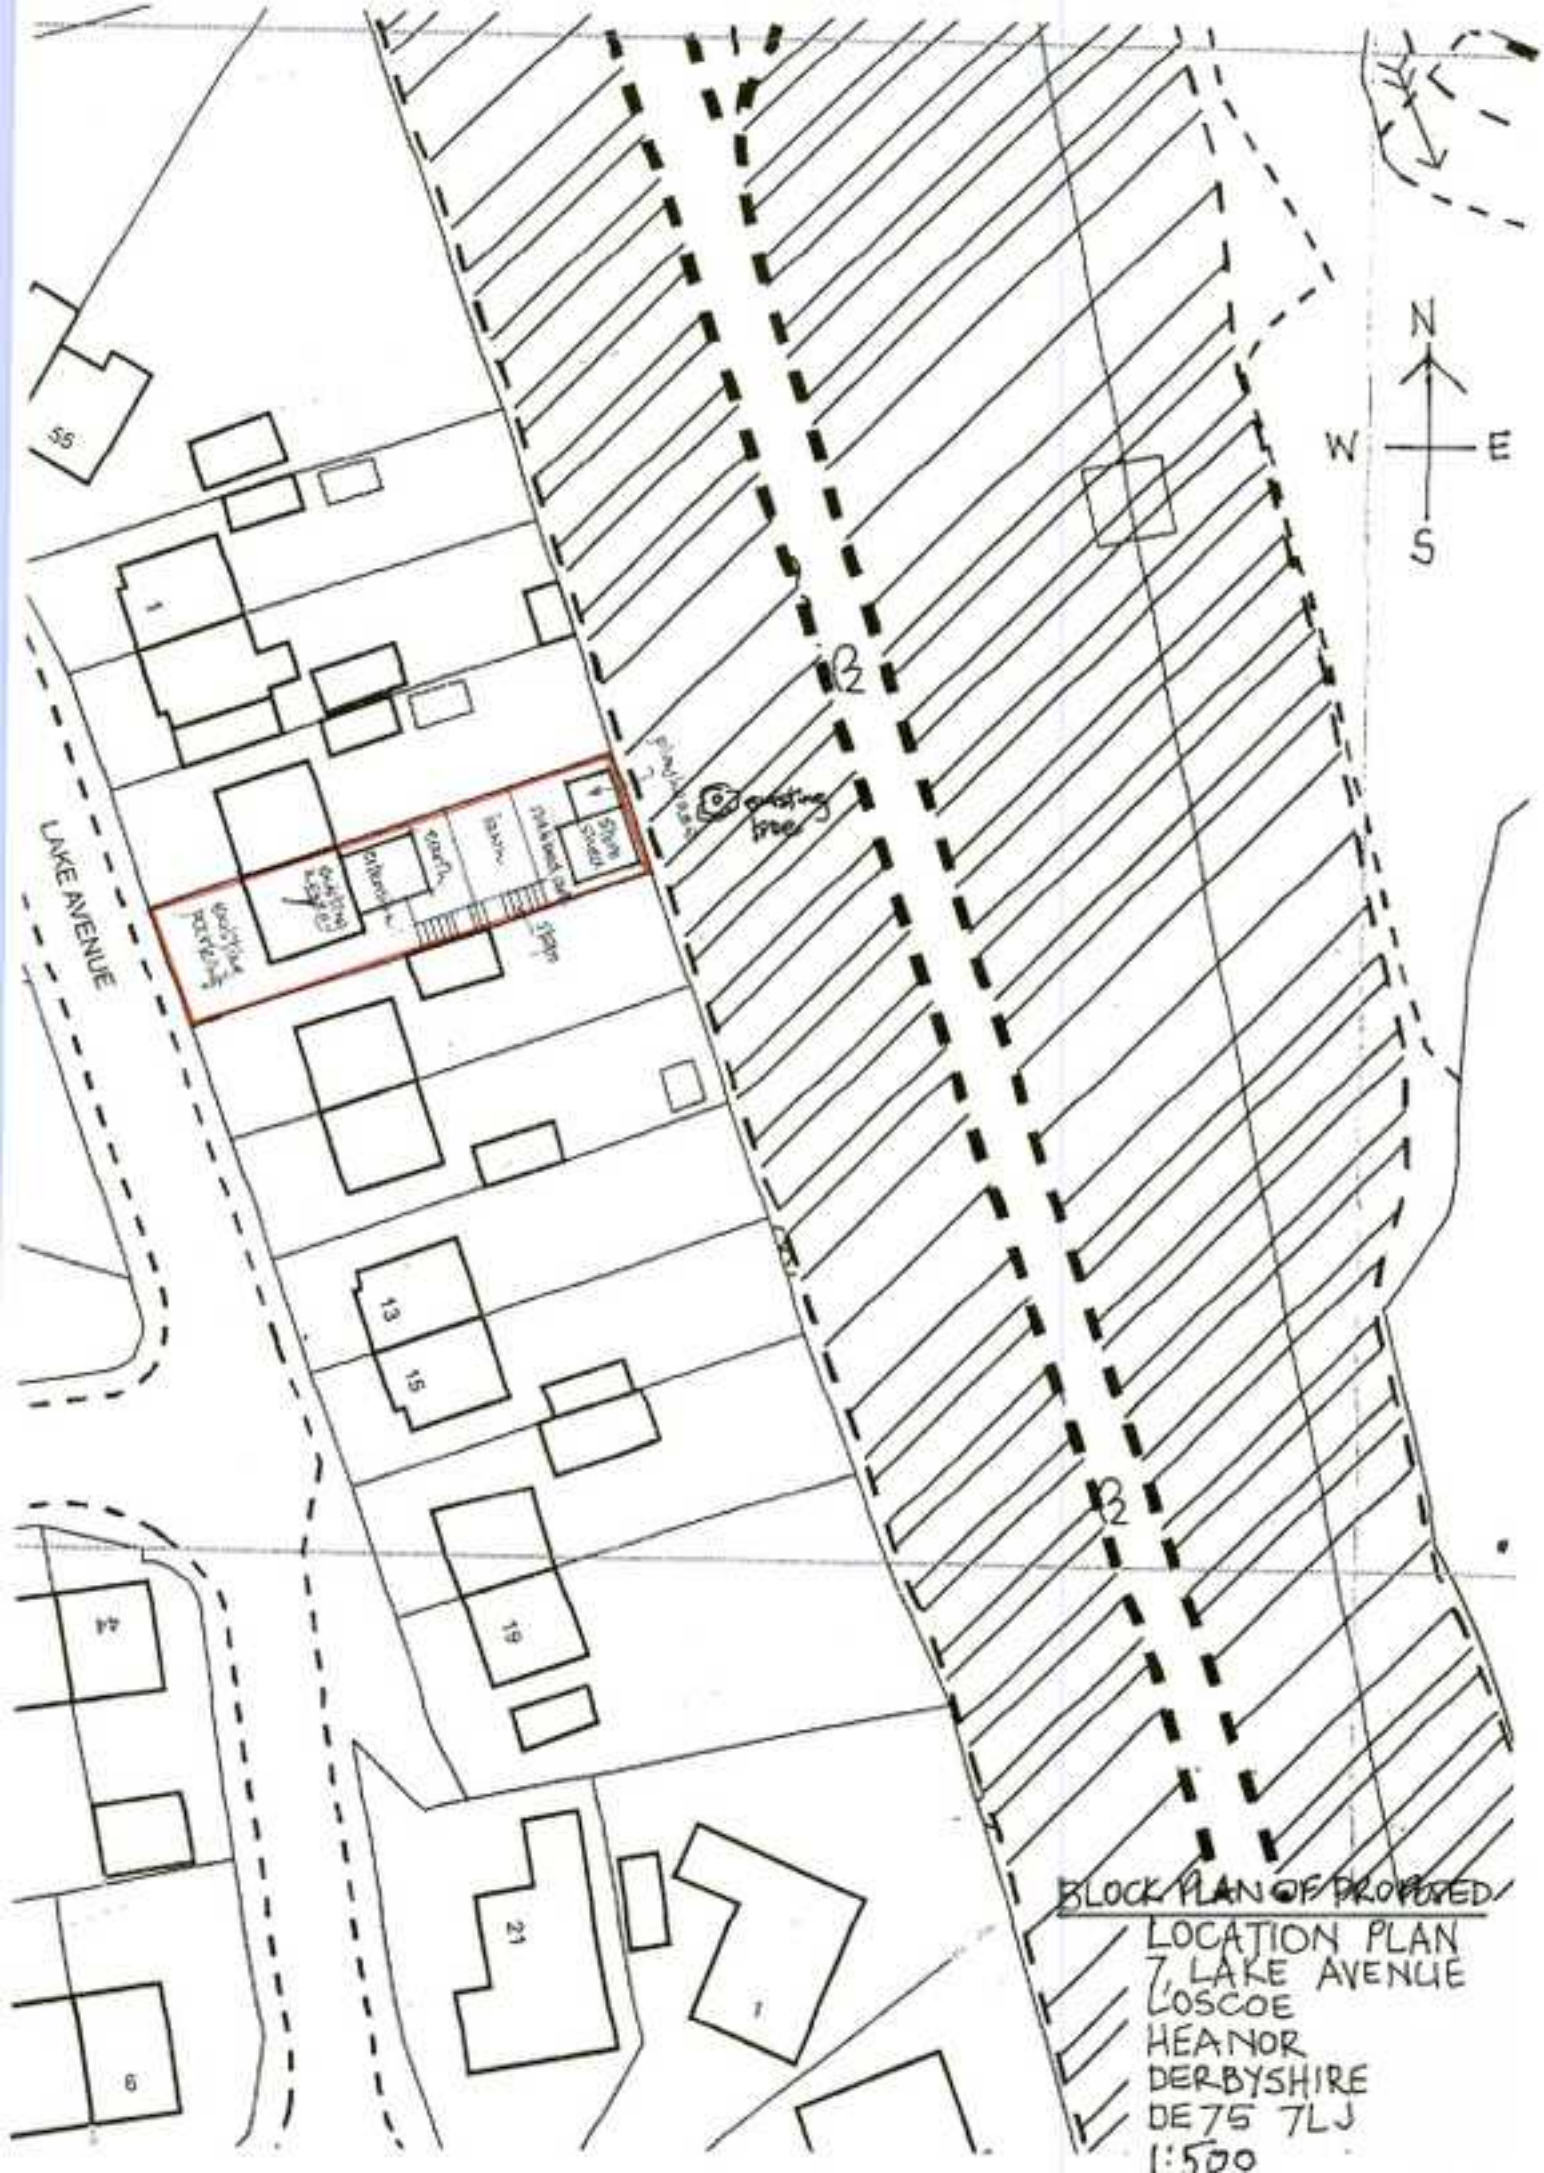

BLOCK PLAN OF PROPOSED
LOCATION PLAN
7 LAKE AVENUE
LOSCOE
HEANOR
DERBYSHIRE
DE75 7LJ
1:500