FIRST ANGLE PROJECTION



Proposed rear elevation

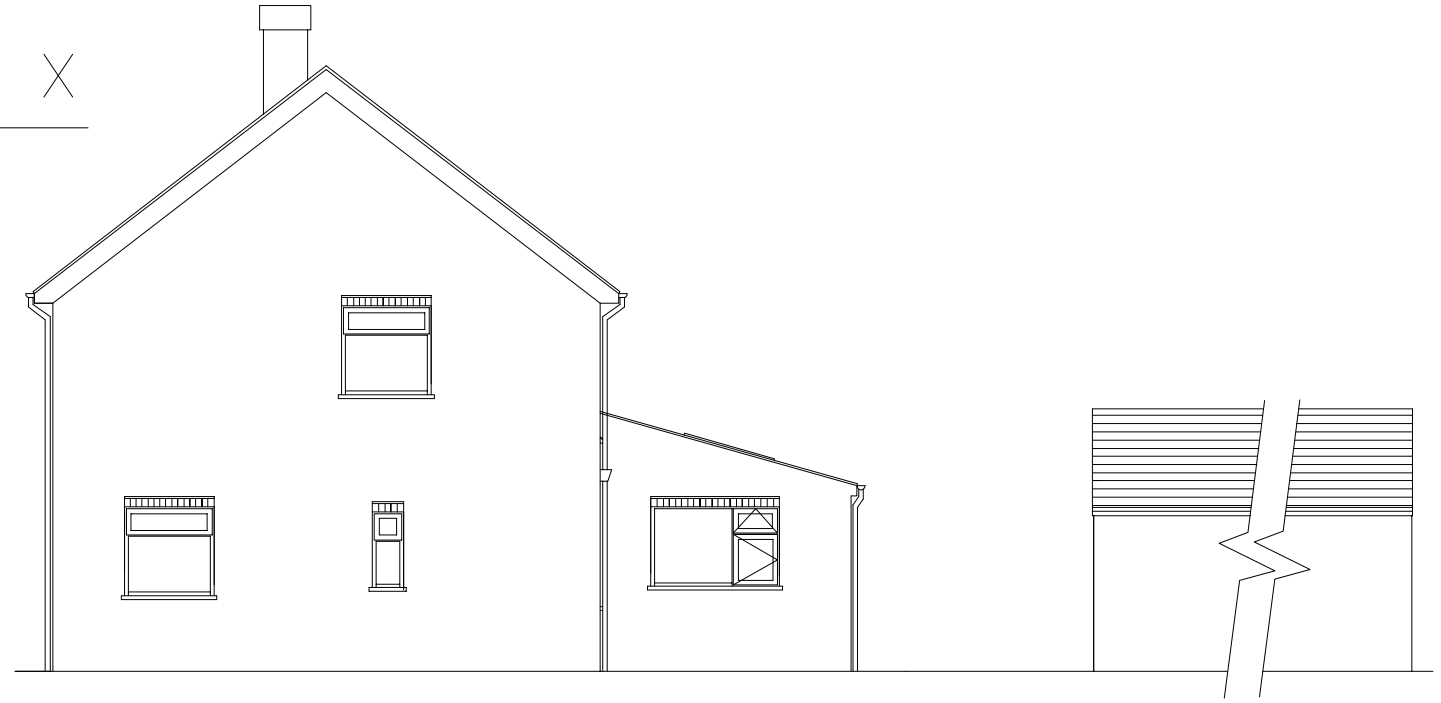

Proposed side elevation



Proposed front elevation

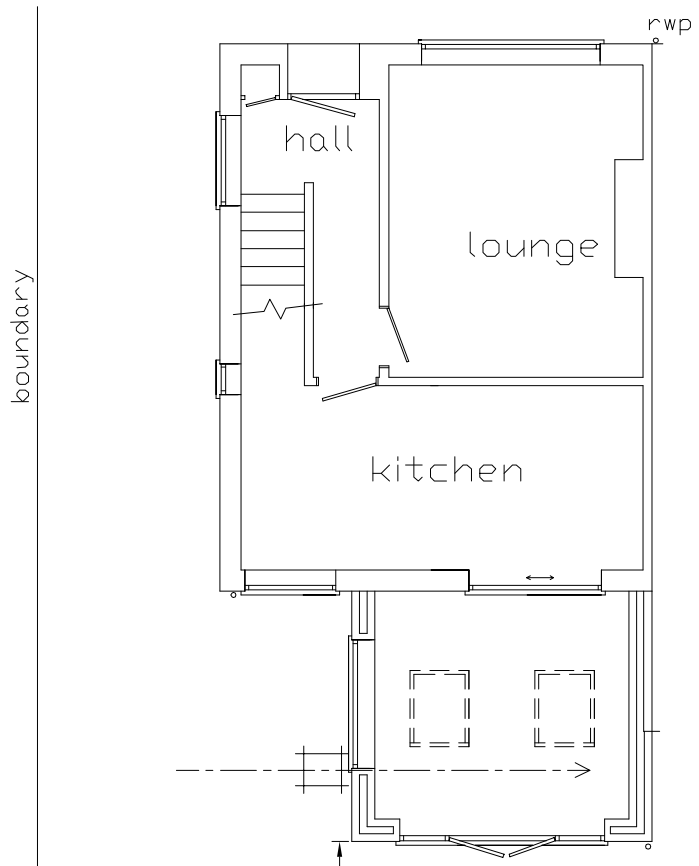

Proposed ground floor plan

for full plan see sheet 3

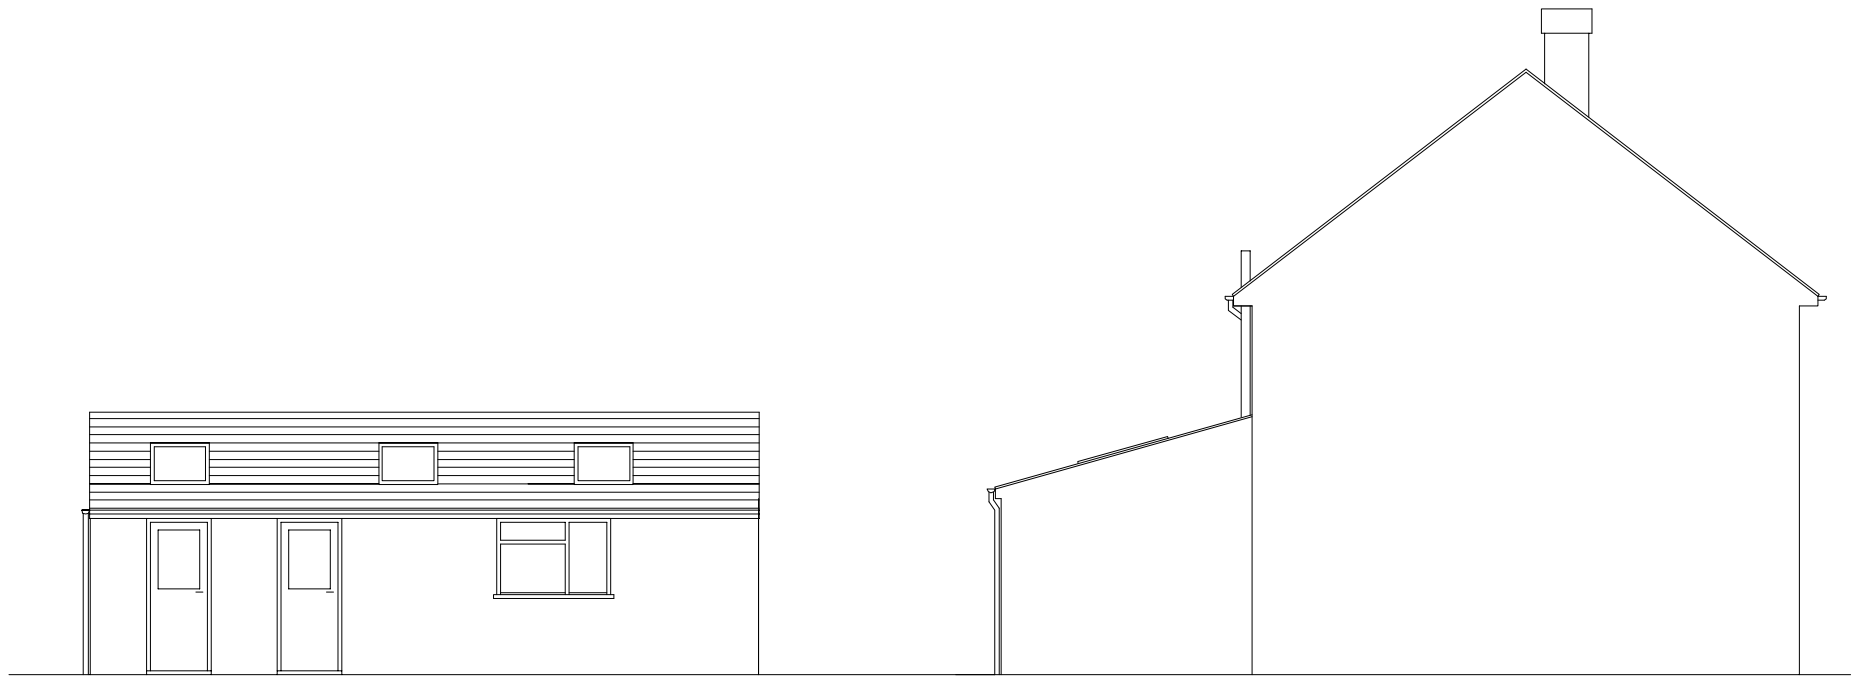

Proposed side elevation on X

Scale :- 1 = 100

A3

All dims. to be verified on site by clients appointed Project Manager/Contractor. All works to be carried out in accordance with these plans/specification latest revn. Plans to be read in conjunction with the Building Regs. Approved Documents & Local Authority Planning Approval & all conditions raised by them. No deviation allowed unless agreed in writing with Local Authority

FOR MR P. WINSON 34 QUEEN ST, WAINGROVES, DERBYS,	Plan No.- SC 0316/350 Steve Charlton. 0115 9171911	SHEET 2 of 4

17/05/21

Generated by Foxit PDF Creator © Foxit Software
http://www.foxitsoftware.com For evaluation only.