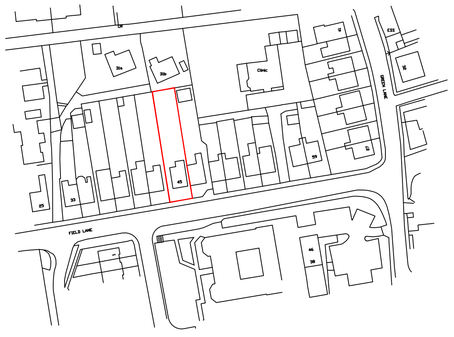

Ordnance Survey (c) Crown Copyright 2020. All rights reserved. Licence number 100022432

Location Plan Scale 1:1250

0 10 50 100 125
Metres at scale 1:1250

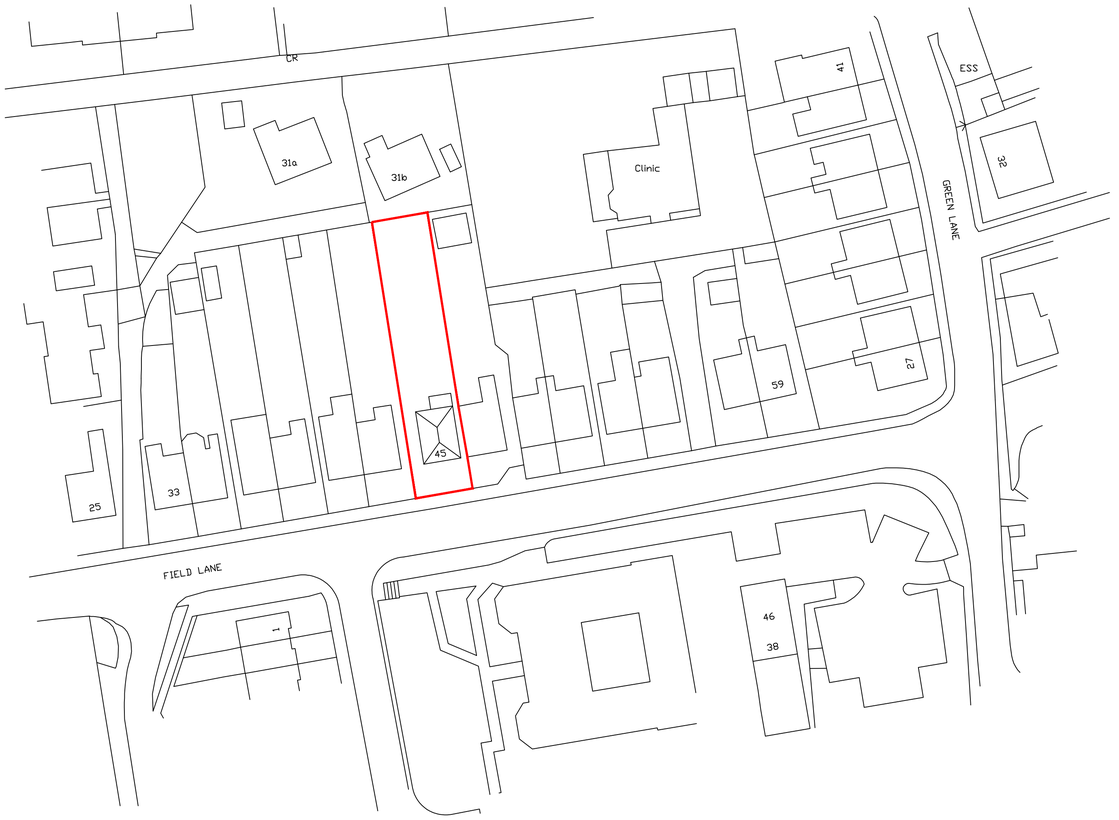

Ordnance Survey (c) Crown Copyright 2020. All rights reserved. Licence number 100022432

Block Plan Scale 1:500

0 5 10 20 30 40 50
Metres at scale 1:500

REV. NO.	DESCRIPTION TO REVISION	REV. BY	DATE

NOTES:
The copyright of this drawing belongs to Paul Hicking Associates and shall not be reproduced without their written consent.
Do not scale from this drawing.

PAUL HICKING ASSOCIATES
ARCHITECTURAL TECHNICIAN AND ECOLOGY

12 Beaurepaire Cresent Belper Derbyshire DE56 1HR
Telephone 01773 827727
Email paul@hicking.plus.com

CLIENT: MR & MRS McKEOWN

PROJECT: 45 FIELD LANE
BELPER
DERBYSHIRE
DE56 1DD

TITLE: LOCATION AND BLOCK PLANS AS EXISTING

DATE: 4th MARCH 2020

N W E S

DRAWING STATUS:	LEVEL:	DATA TYPE:	OTHER DATA AVAILABLE:
PLANNING			

DRAWN BY:	SCALE @ A1:	PROJECT NO.:	DRAWING No.:	REV.
PH	1:1250 and 1:500	2011	2011-001	-