

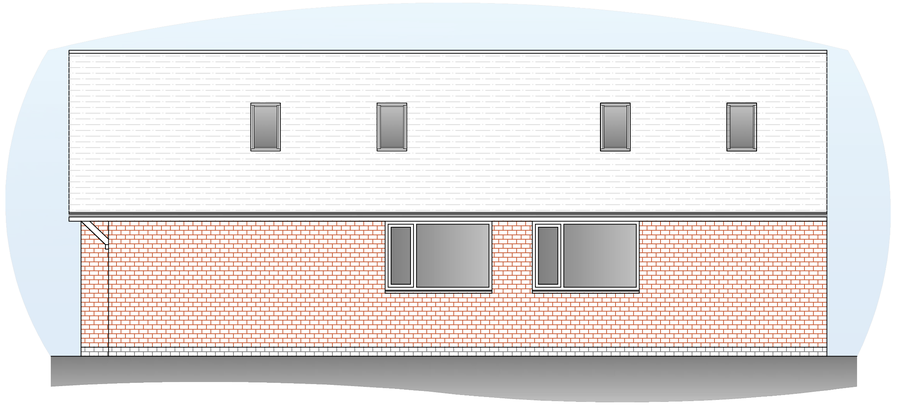



PROPOSED SIDE ELEVATION (SCALE 1:50)

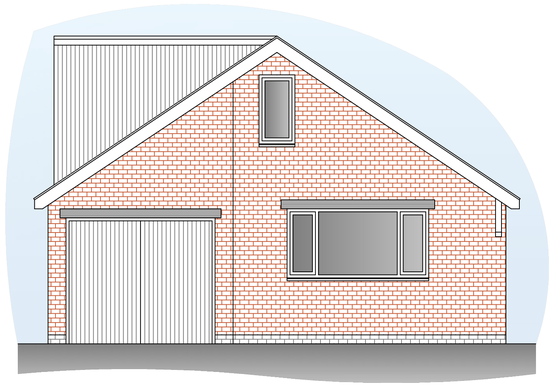


PROPOSED FRONT ELEVATION (SCALE 1:50)

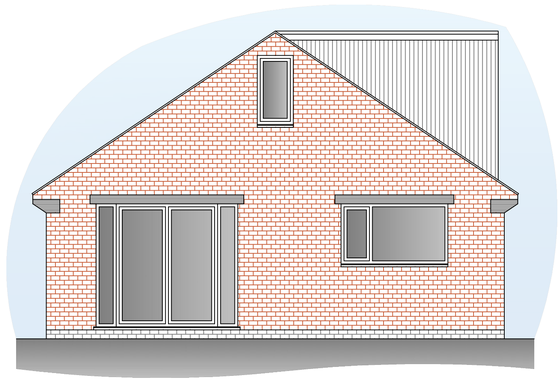


PROPOSED FRONT ELEVATION (SCALE 1:50)

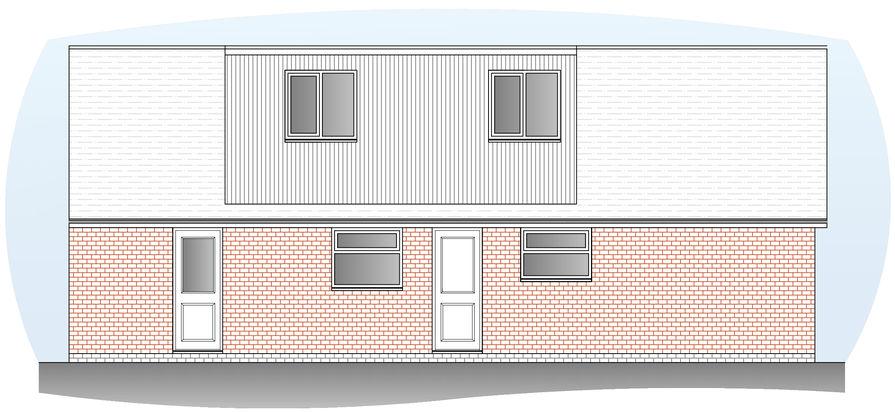

PROPOSED SIDE ELEVATION (SCALE 1:50)

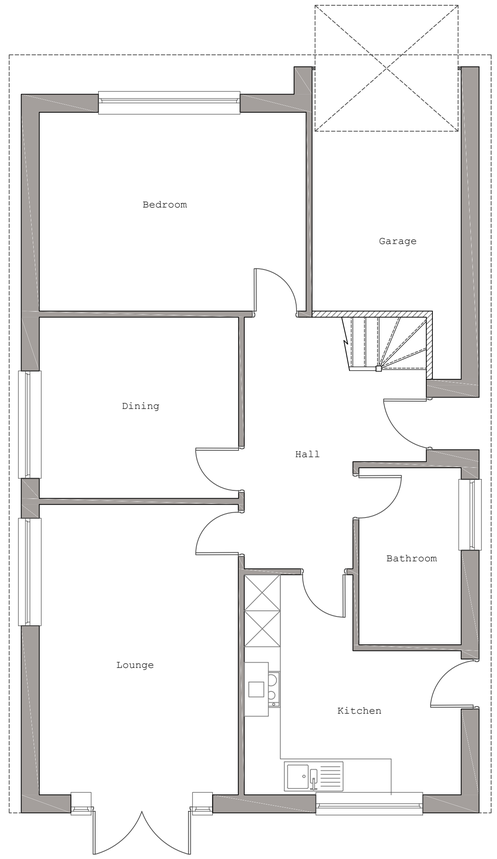

PROPOSED GROUND FLOOR LAYOUT
(SCALE 1:50)

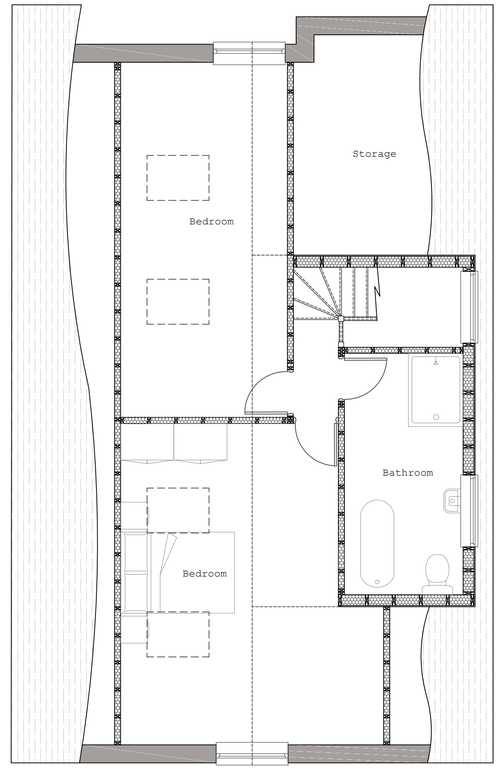

PROPOSED FIRST FLOOR LAYOUT
(SCALE 1:50)

REV.	AMENDMENTS:	DRN.	CHK.	APP.	DATE:
A.	Drawing revised to planners comments	RGG			20 May 21

STATUS: FOR PLANNING

DRAWN BY:	CHECKED BY:	APPROVED BY:	SCALE:
RGG			1:50
DATE: 8 Mar 21	DATE:	DATE:	

ORIGINAL DRAWING SIZE A4 (210 x 297 mm)

A&I DESIGNS
Property Design & Planning
3 Thompson Close, Mickleover, Derby, DE3 0AU
07999 748 532
a.i.designs@outlook.com

CLIENT: Patricia Rydzyk

PROJECT: 8 Old Hall Avenue, Duffield, Derby, DE56 4GN

DRAWING TITLE: Proposed Elevations & Layouts

DRAWING NUMBER: 2199-002 A